




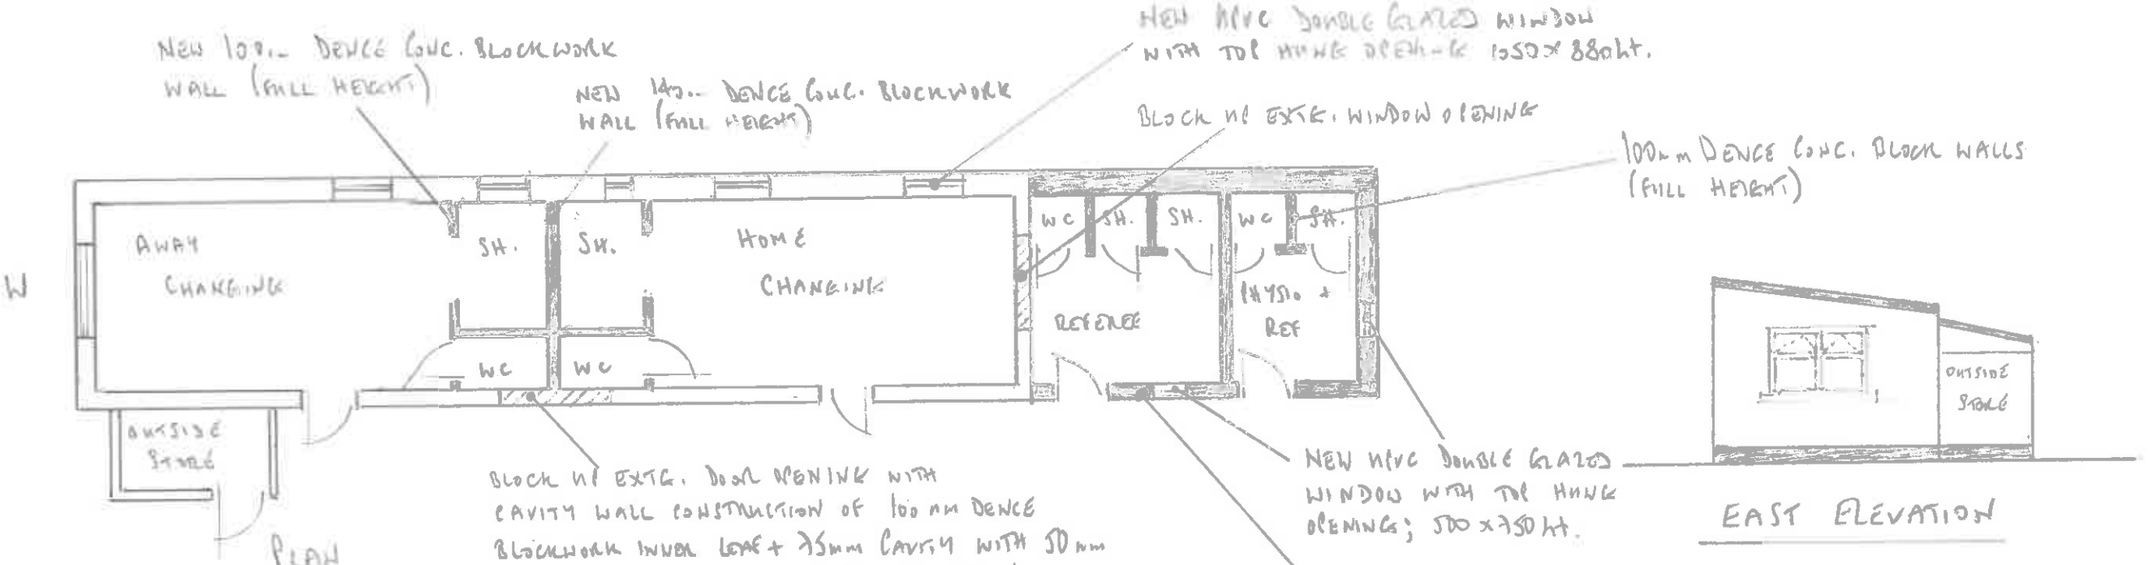

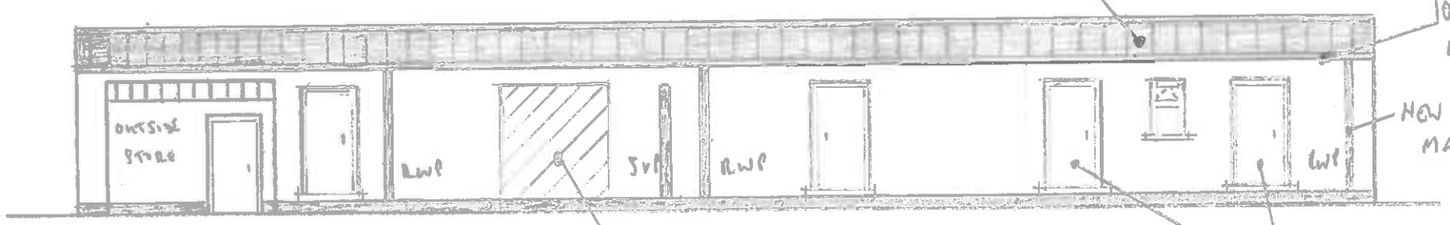

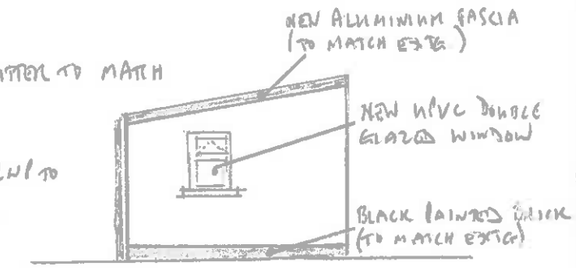

SCALE BAR



WEST BARY UTD FC

PLANS + ELEVATIONS - PROPOSED

SCALE 1:100 | REV. | B