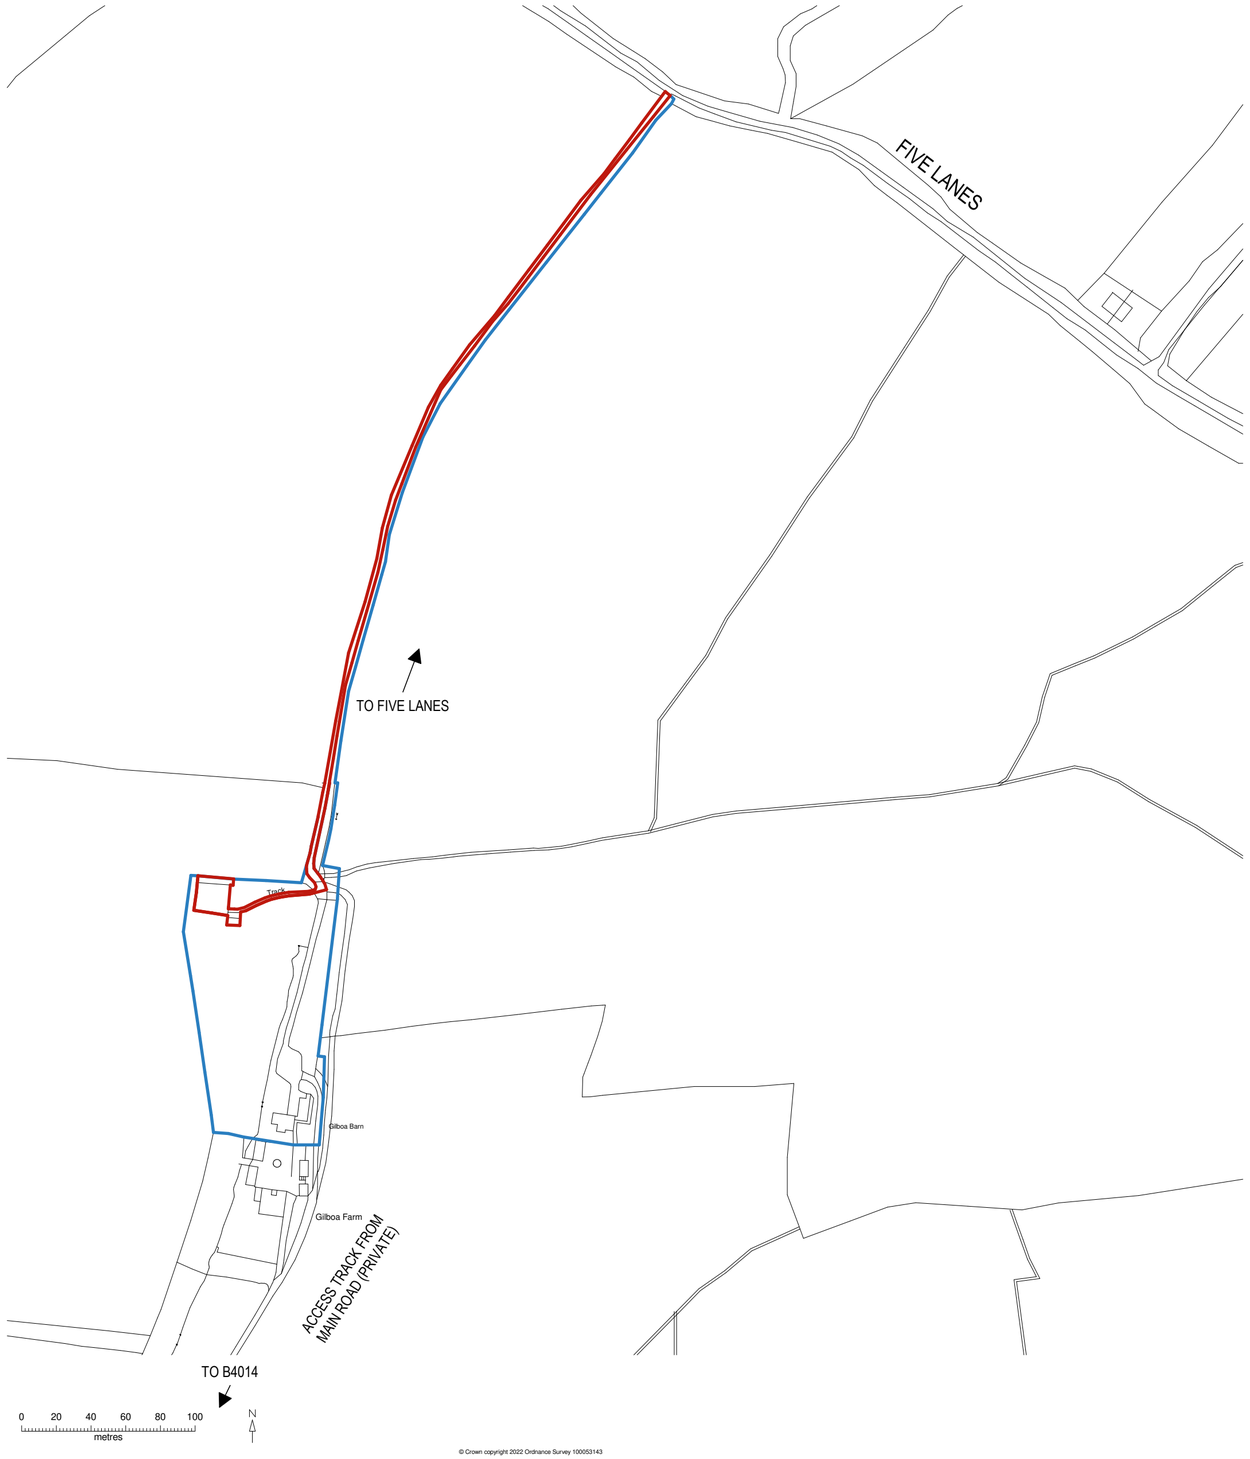


© Crown copyright 2022 Ordnance Survey 100053143

1
1001

Location Plan
1 : 2500

0 50 100 250m

Key

RJD|CONSULTANCY
DYNAMIC RURAL DEVELOPMENT

Rev	Date	Description/ Drawn/ Sign
PL05	03.07.2023	PLANNING
PL04	30.06.2023	PLANNING
PL03	28.06.2023	PLANNING
PL02	02.03.2023	PLANNING
PL01	31.03.2022	PLANNING

TIM BENNETT DESIGN

Drawing not intended to be scaled. If scaling from the drawing is required, be aware of reprographic discrepancies and tolerances, critical dimensions to be checked. Architect to be informed of all discrepancies in dimensions. Contractor to check all dimensions on site. © Drawing protected by copyright

Project Title
GILBOA BARN

Drawing Title
LOCATION & SITE
Location Plan

Scale
1: 2500 @A2
1: 5000 @A4

Status
PLANNING

Revision
PL05

Drawing number
1057-TB-XX-XX-DR-A-1001