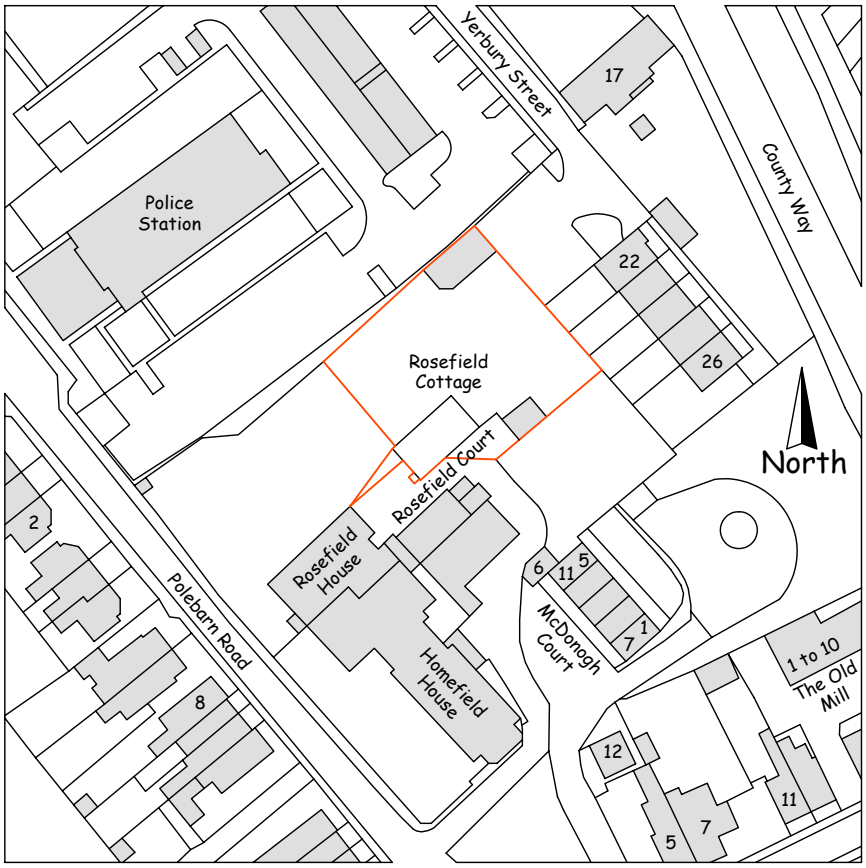

MapServe © Crown copyright 2022 Ordnance Survey 100053143

Location Plan Scale 1:1250

Rosefield Cottage, Polebarn Road,
Trowbridge Wiltshire BA14 7EQ.

For:

Mr D Morelli

Drawing:

Location Plan.

Scale:

1:1250 @ A4.

Date:

June 2023.

Drawing Number:

RCH - GP - 03.