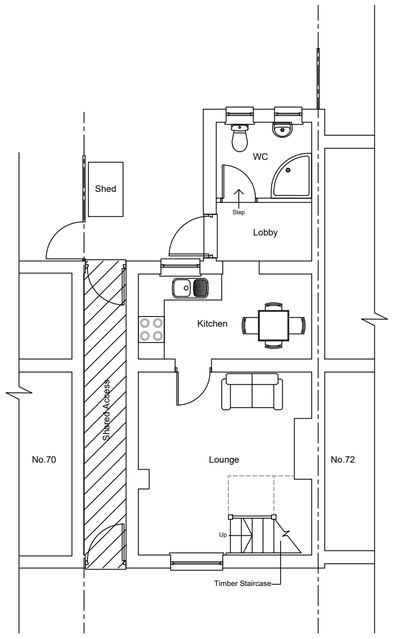

Ground Floor

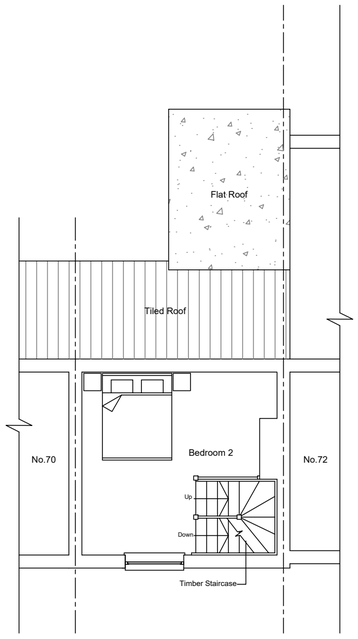

First Floor

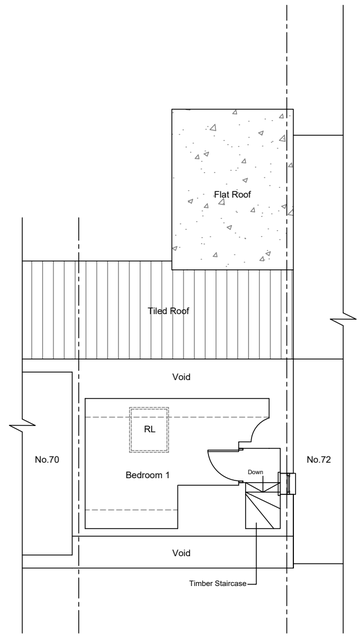

Second Floor

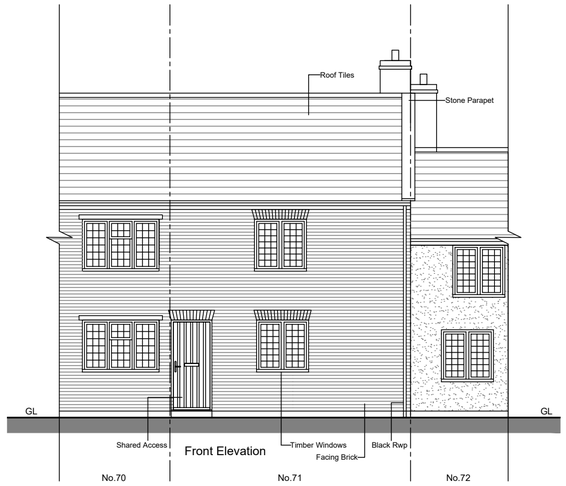

Front Elevation

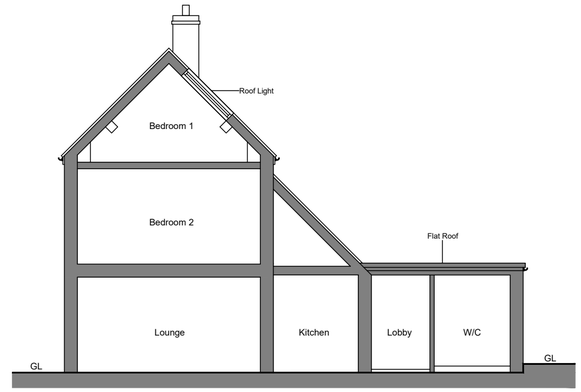

Side Section

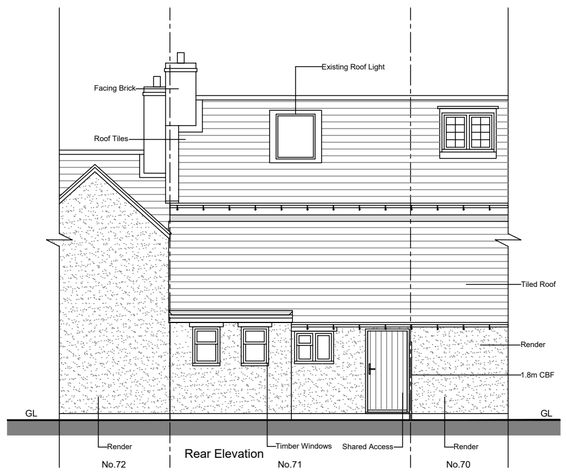

Rear Elevation

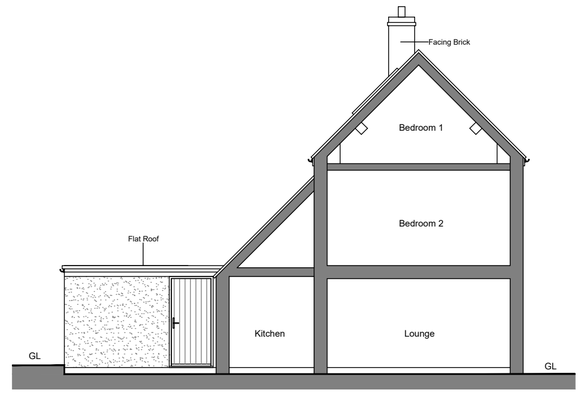

Side Elevation / Section

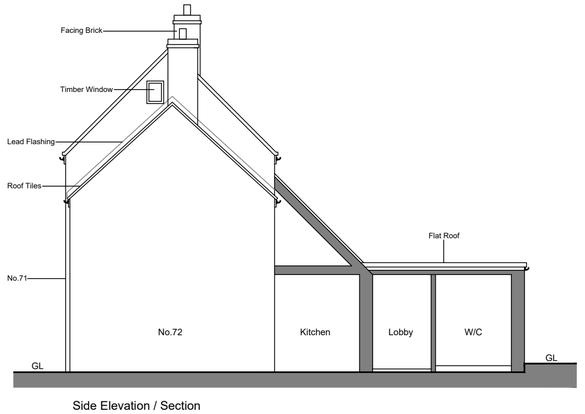

Side Elevation / Section

Denotes Shared Access

Total Floor Area = 61.1m^2

SCALE 1:100

0 1m 2m 3m 4m 5m

Rev	Date	Description

- All drawings are copyright
- Report all discrepancies to project administrator
- Do not scale drawing for construction purposes
- All dimensions to be checked on site

Project Title
71 Hollow Way
Bradenstoke
Chippenham
SN15 4EL

Client
-

Ian Sullivan Architecture Ltd
101 Victoria Road, Swindon, Wiltshire SN1 3BD.
Tel/Fax 01793 612663 - E-mail: info@iansullivanarchitecture.co.uk

Drawing Title
EXISTING FLOOR PLANS & ELEVATIONS

Job No	Drawing No	Rev
3045	125	-

Scale	Drawn	Chkd	Date
1 : 100 @ A2	OS	ISA	May 2023