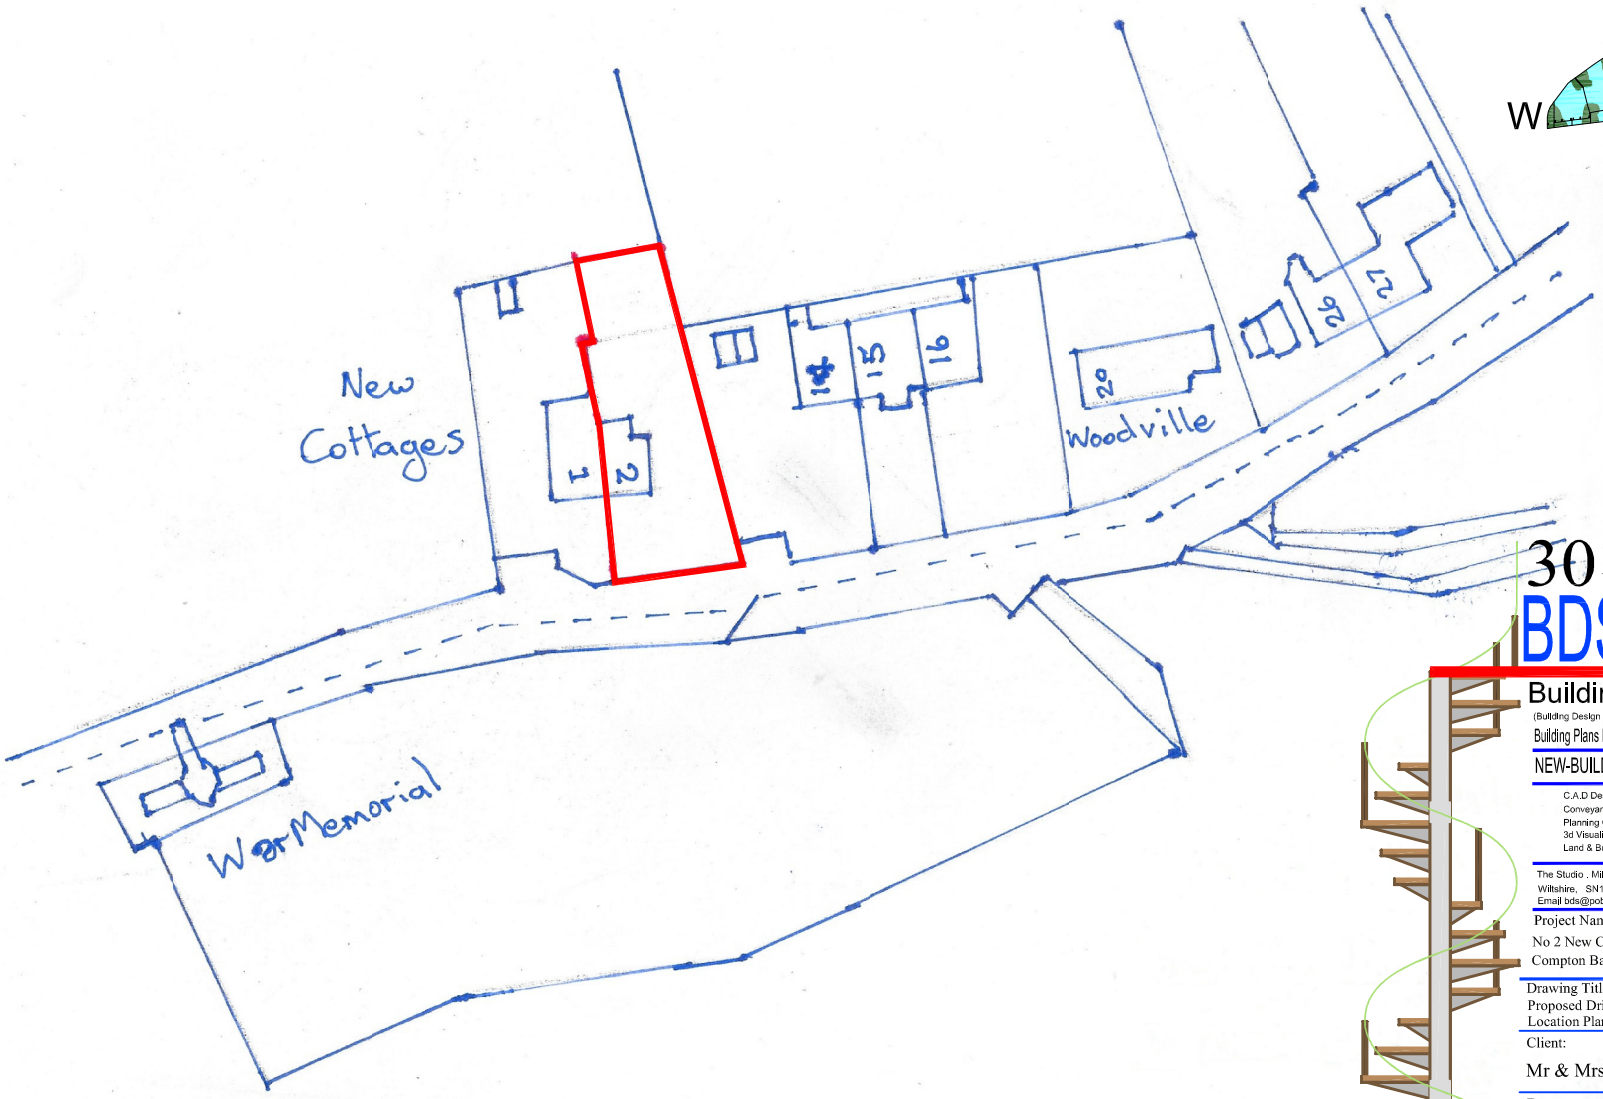

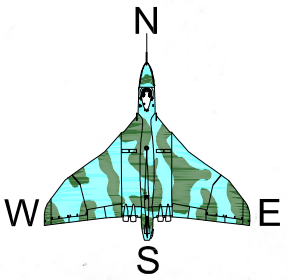

Scale 1:1250

0.00m 10.00m 20.00m 30.00m 40.00m 50.00m 60.00m 70.00m 80.00m 90.00m 100.00m

30 Years

BDS Celebrating 30 Years 1993-2023

Building Design Surveys

(Building Design Surveys Ltd) www.bdscalne.com

Building Plans Drawn For Planning & Building Regulation Approval

NEW-BUILD . EXTENSIONS . REFURBISHMENT

C.A.D Design/Drafting
Conveyance Plans
Planning Consultants
3d Visualisation Plans
Land & Building Surveying

Architectural Services
Building Surveys
Large format Printing & Scanning
Photo Montage
3d Laser Scanning

The Studio . Milestone Cottage . 61 London Road . Calne
Wiltshire, SN11 0AA. Tel/Fax (01249) 816026
Email bds@pobox.com Mobile 07740 335693

Project Name:
No 2 New Cottages
Compton Bassett

Drawing Title:
Proposed Driveway
Location Plan

Client:
Mr & Mrs Heginbotham

Date:	Scale:		
May 2023	1:1250 @ A4		
Drawn	Checked	Dwg No	Rev
PJ-S	G.H	BDS-04-23	

Notes:
Survey Grid based on OS
Levels based on OSGM-15

©copyright to this drawing remains with BDS Ltd

30 YEARS 1993-2023

Wessex Design Homes wdh Member