


All drawings to be read in conjunction with relevant engineer's designs, calculations and specifications and manufacturers specification sheets.
This drawing is to scale for planning purposes. Do not scale this drawing for construction All dimensions to be checked on site before work commences. Any discrepancies should be brought to the designers attention for rectification.

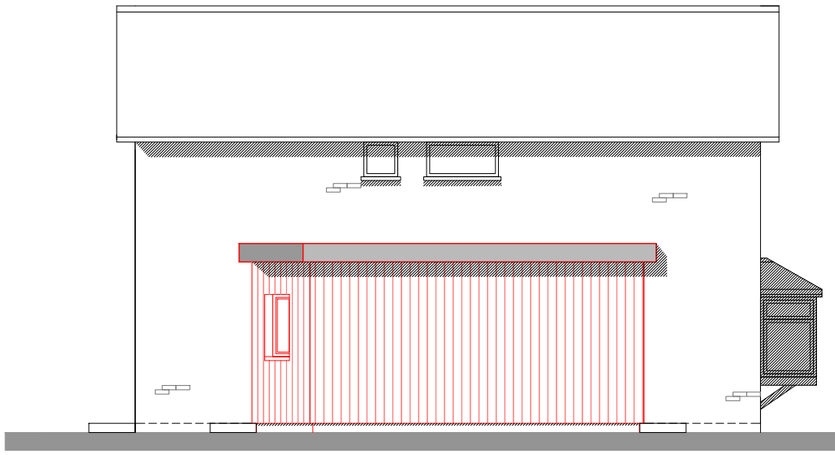


North west Elevation

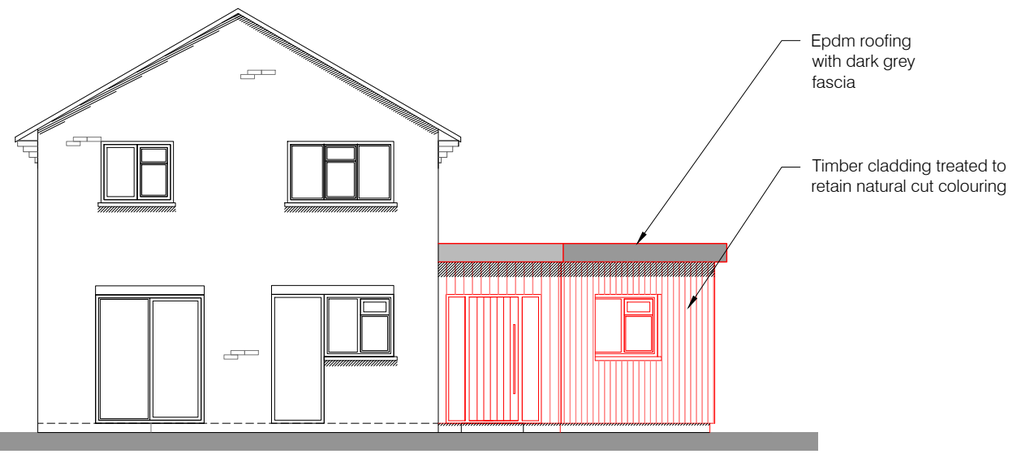



North east Elevation

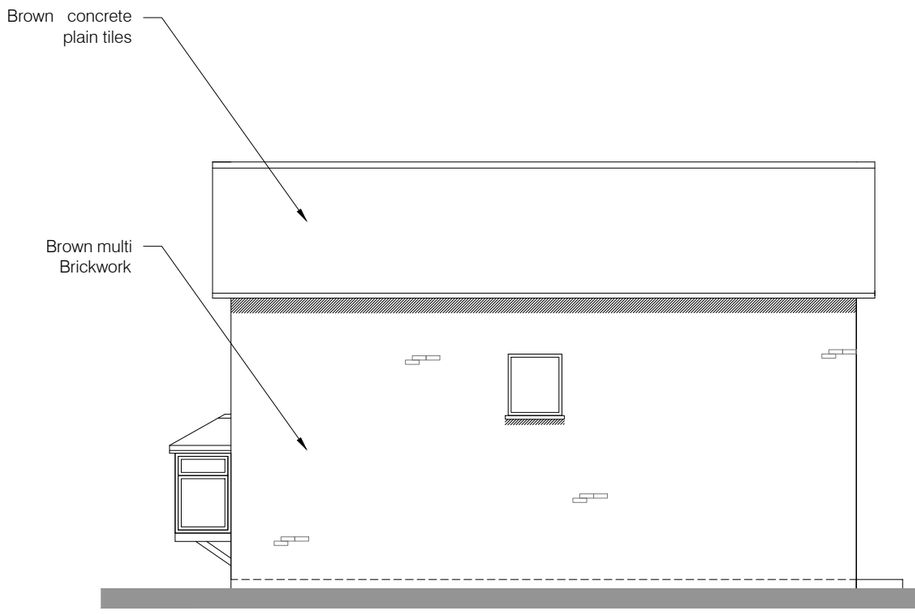


South east Elevation

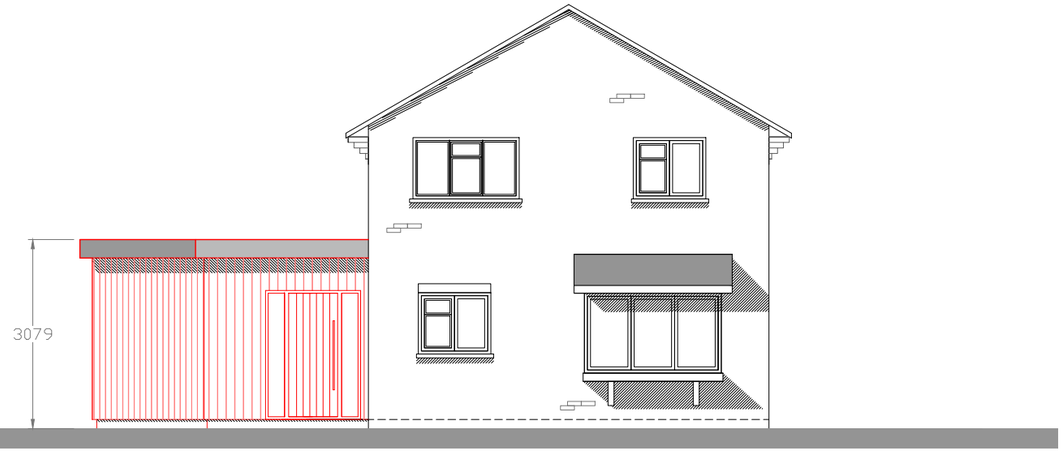


South west Elevation

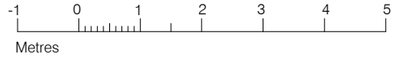


SARSEN DESIGNS
ARCHITECTURAL SERVICES
01722 783296
hp@sarsendesigns.co.uk
www.sarsendesigns.co.uk

| | | | |
|---|---|---|---|
| CLIENT Mr and Mrs Maloskova | TITLE Elevations Proposed 2 | | REVISION |
| PROJECT 2 Avon Drive Alderbury | DATE 28 June 2023 | SCALE 1: 100 @ A3 | DWG NO. 2AD08EP PLANNING ISSUE |

This drawing is the copyright of Sarsen Designs. All rights reserved. Reproduction only to take place with our written authority.