
All drawings to be read in conjunction with relevant engineer's designs, calculations and specifications and manufacturers specification sheets.
This drawing is to scale for planning purposes. Do not scale this drawing for construction All dimensions to be checked on site before work commences. Any discrepancies should be brought to the designers attention for rectification.

Proposed extension
gross internal floor area: 17.2m2

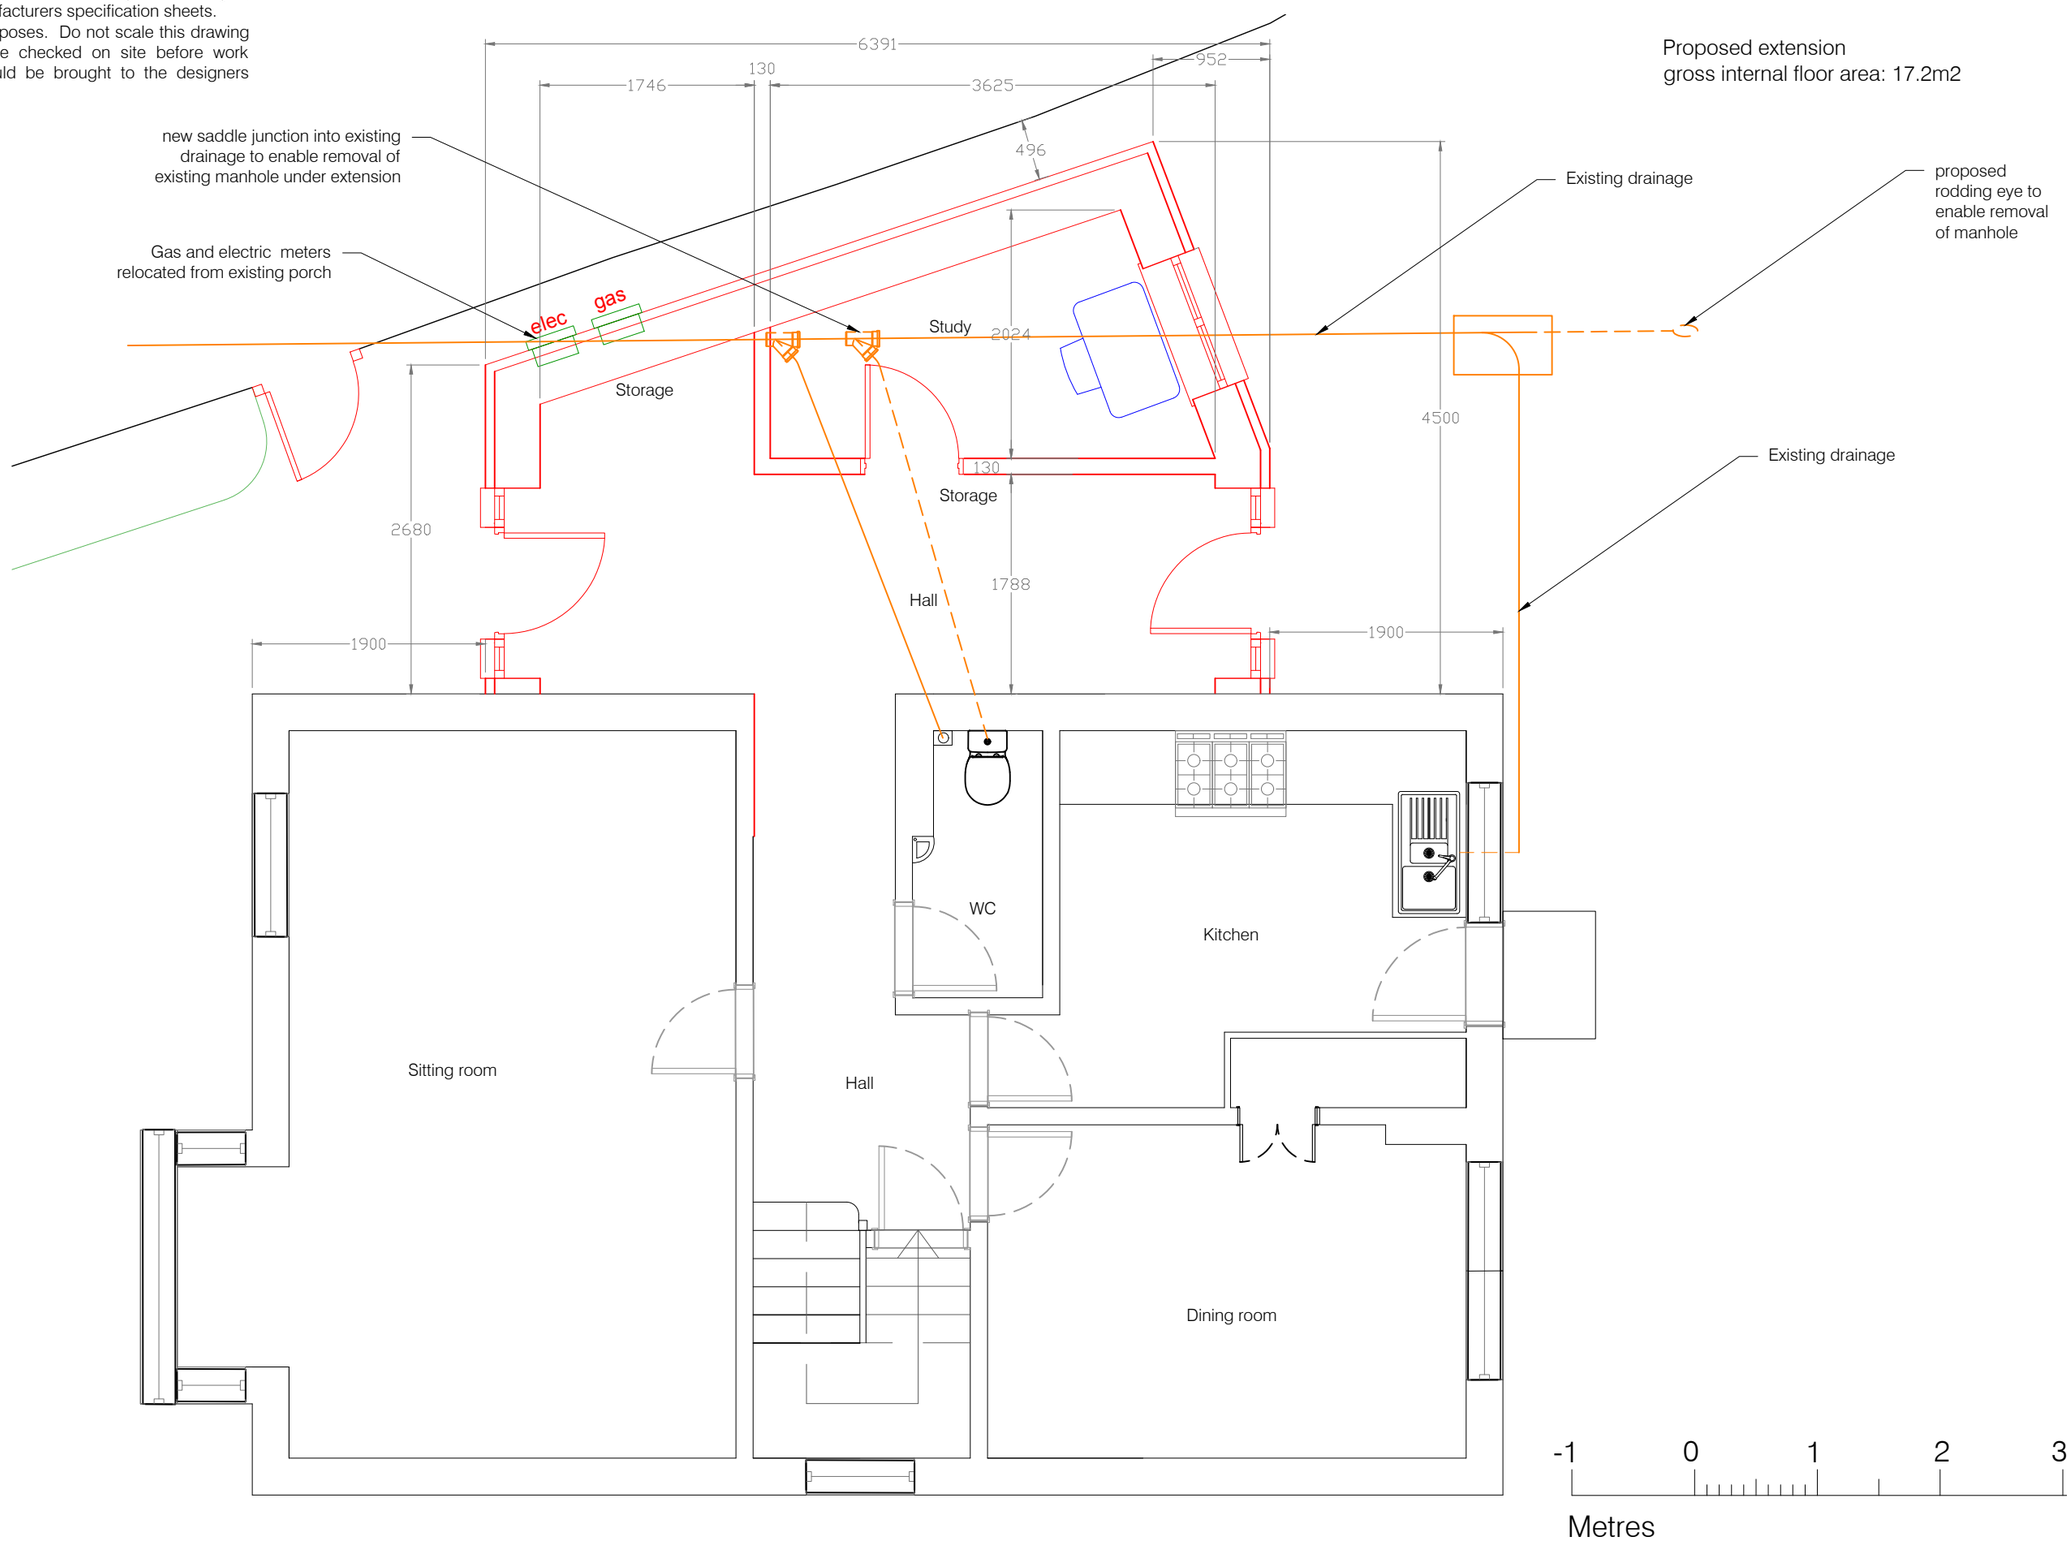

SARSEN DESIGNS
ARCHITECTURAL SERVICES
01722 783296
hp@sarsendesigns.co.uk
www.sarsendesigns.co.uk

CLIENT Mr and Mrs Maloskova	TITLE Floor Plan Proposed		REVISION
PROJECT 2 Avon Drive Alderbury	DATE 28June 2023	SCALE 1: 50 @ A3	DWG NO. 2AD06FPP PLANNING ISSUE

This drawing is the copyright of Sarsen Designs. All rights reserved. Reproduction only to take place with our written authority.