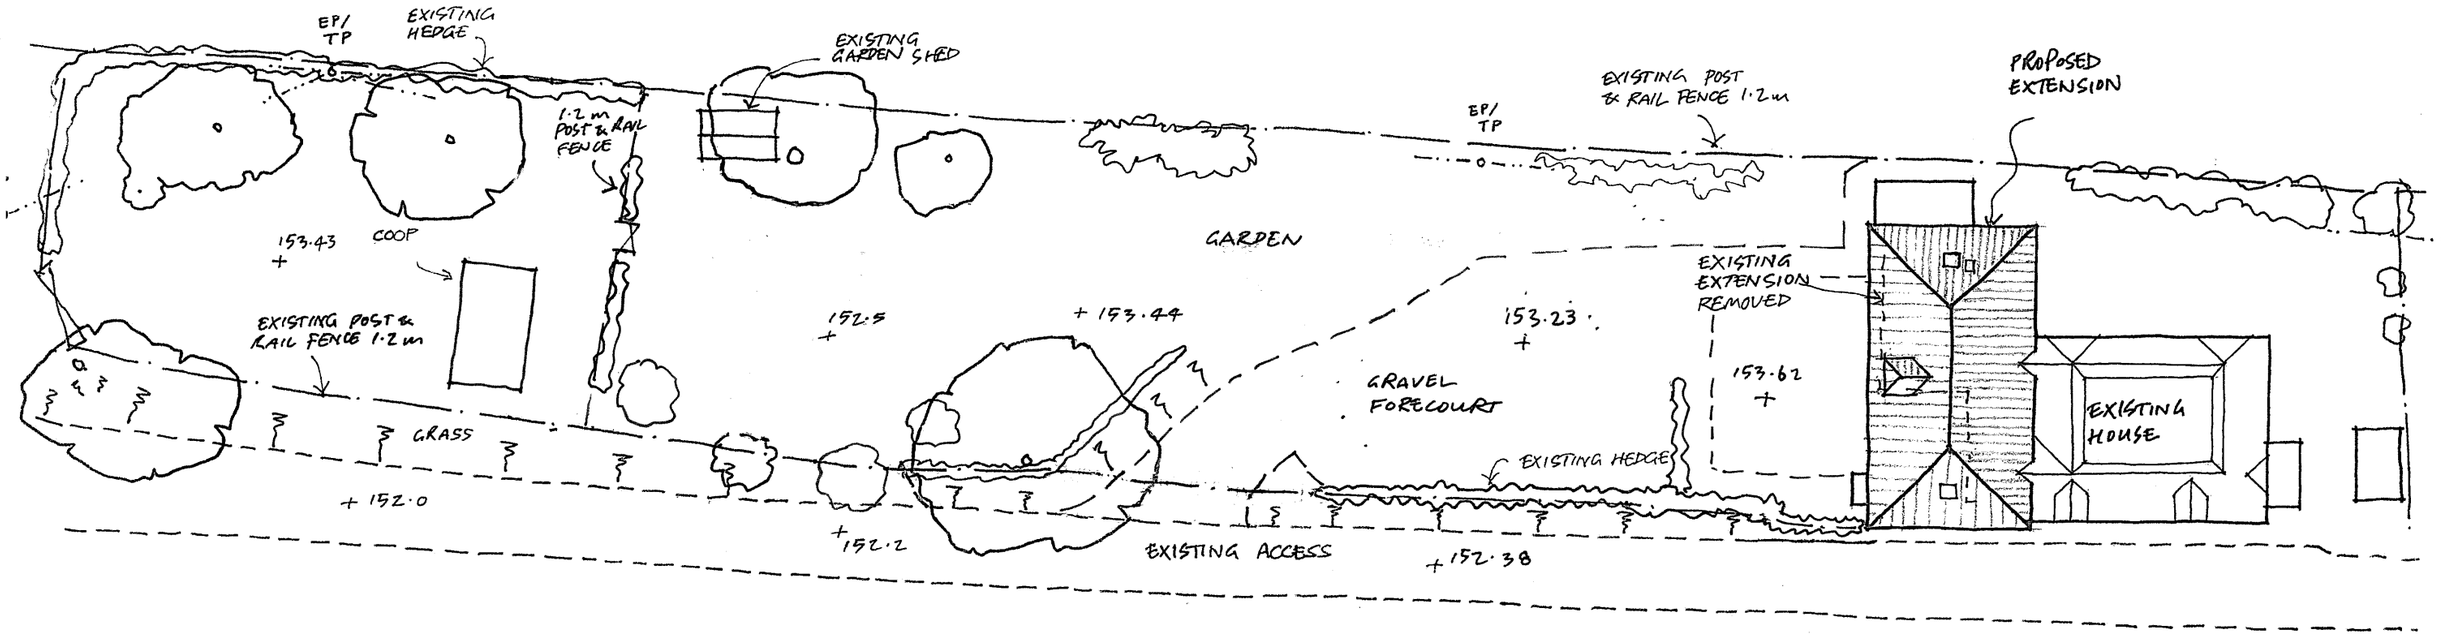


0 2 4 6 8 10m

SCALE 1:250

revisions int date

Contractors, Sub Contractors and Suppliers are to check all relevant dimensions and levels of site and buildings before commencing any shop drawings or building work.

This drawing is copyright and may not be reproduced in any part or form without the written consent of Fowler Architecture & Planning.

project
KINGSTON COTTAGE
WEST GRAFTON

drawing
SITE PLAN

scale
1:250 @ A3

date
Apr '23

210208-10
drawing no

rev

FOWLER ARCHITECTURE & PLANNING

39 High Street
Pewsey
Wiltshire
SN9 5AF

01672 569444
enquiries@faap.co.uk