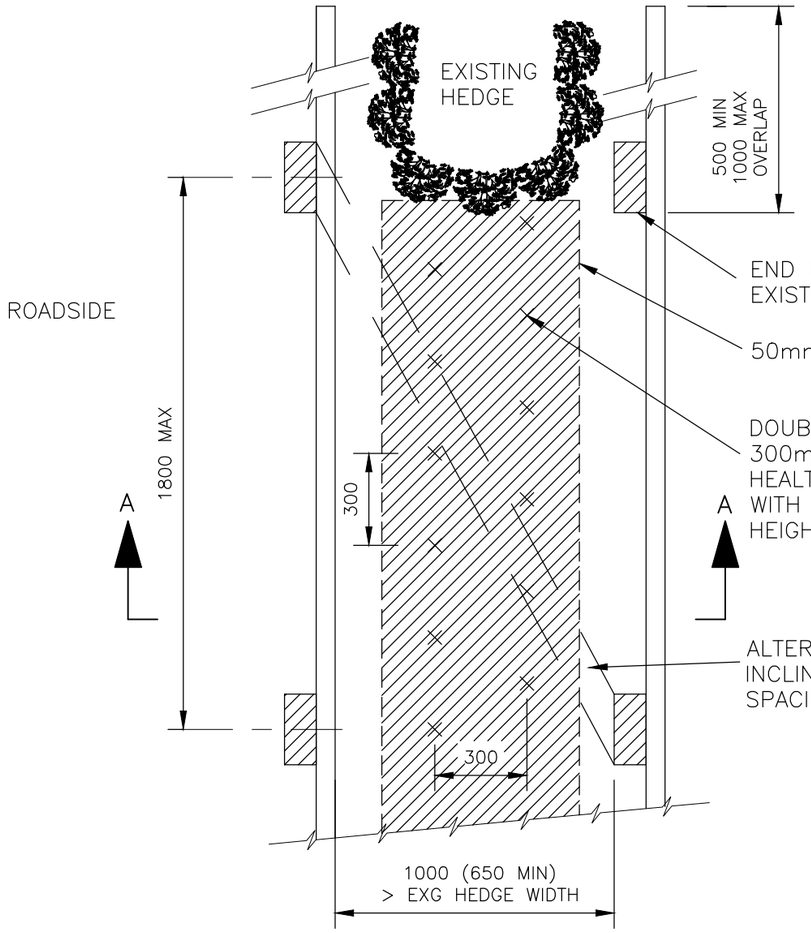


PLAN
Scale 1:20


END POSTS TO BE CLOSE TO EXISTING HEDGE

50mm DEPTH MULCH MATTING

DOUBLE ROW OF PLANTS 300mm APART AND AT 300mm STAGGERED CENTRES, PLANTS SHALL BE HEALTHY WELL ROOTED SPECIMENS IN ACCORDANCE WITH BS3936 PART 1 AND SHALL HAVE A PLANTED HEIGHT OF NOT LESS THAN 600mm

ALTERNATING DIAGONAL INCLINED BRACING AT 3m SPACING

WHERE A HEDGE BOX IS INSTALLED ABUTTING ONTO A ROAD THE ROADSIDE, RAILS OF THE HEDGE BOX SHOULD BE INSTALLED INSIDE THE POSTS. THE FIELD SIDE RAILS REMAINING ON THE OUTSIDE OF THE POSTS.

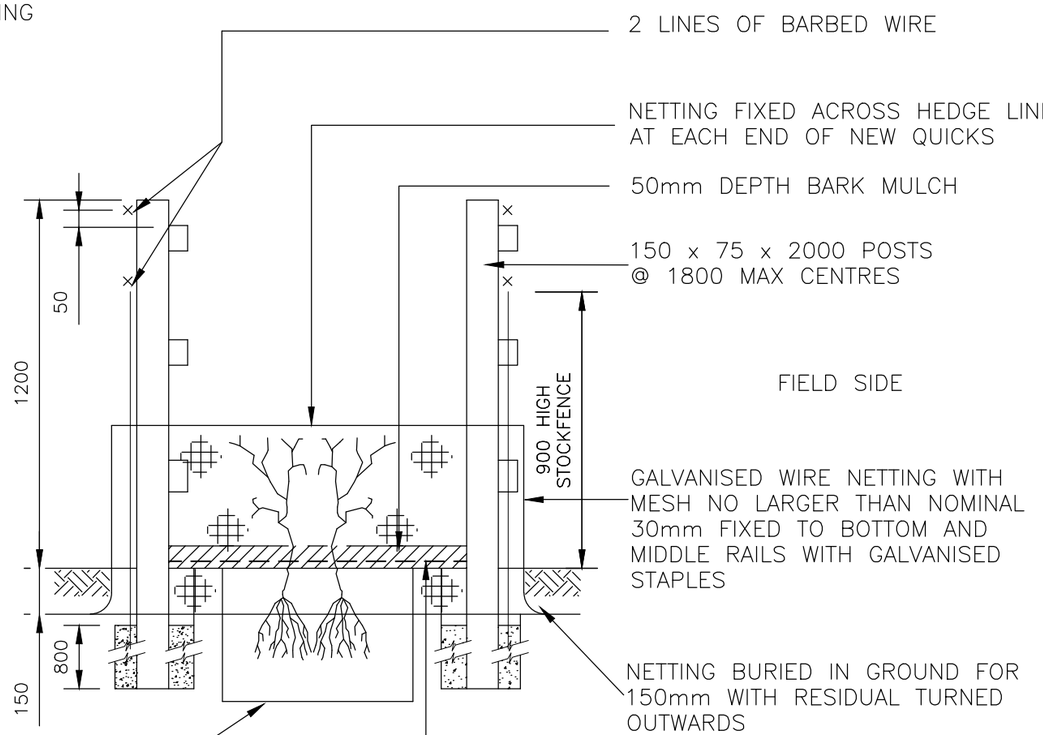

SECTION A–A
Scale 1:20

SITE ID

NGR

NOTES

1. WHERE THERE IS INSUFFICIENT ROOM TO CONSTRUCT A WOODEN POST & RAIL HEDGEBOX, TREES SHOULD BE PROVIDED WITH INDIVIDUAL 600mm HEIGHT BIODEGRADABLE TREE SHELTERS & STAKED.
   STAKES SHOULD BE 700 x 25 x 25.
2. DIMENSIONS IN MILLIMETRES UNLESS OTHERWISE STATED.
3. THIS DRAWING SHOULD BE READ IN CONJUNCTION WITH WESSEX WATER DESIGN STANDARD DS224 SITE PLANNING – LAYOUT PLANT ROADS LANDSCAPING

MK	REVISIONS	DRN	CHK	APP	DATE
E	FENCING DETAIL UPDATED	CAM	CAM	SWRN	07/01/2020
D	DESIGN STANDARD NOTE ADDED	CAM	CAM	JB	30/09/2016
C	Imported Revision	PJJ	CAM	SC	20/08/2007

REINSTATEMENT OF HEDGES

STANDARD DRAWING

ORIGINAL DRAWING SIZE A3

	INITIALS	DATE	SCALES
DESIGNED:	SC	24/04/2007	1:20
DRAWN BY:	CAM	24/04/2007	

DRAWING NUMBER
STD/836

REV.
E

Wessex Water
YTL GROUP