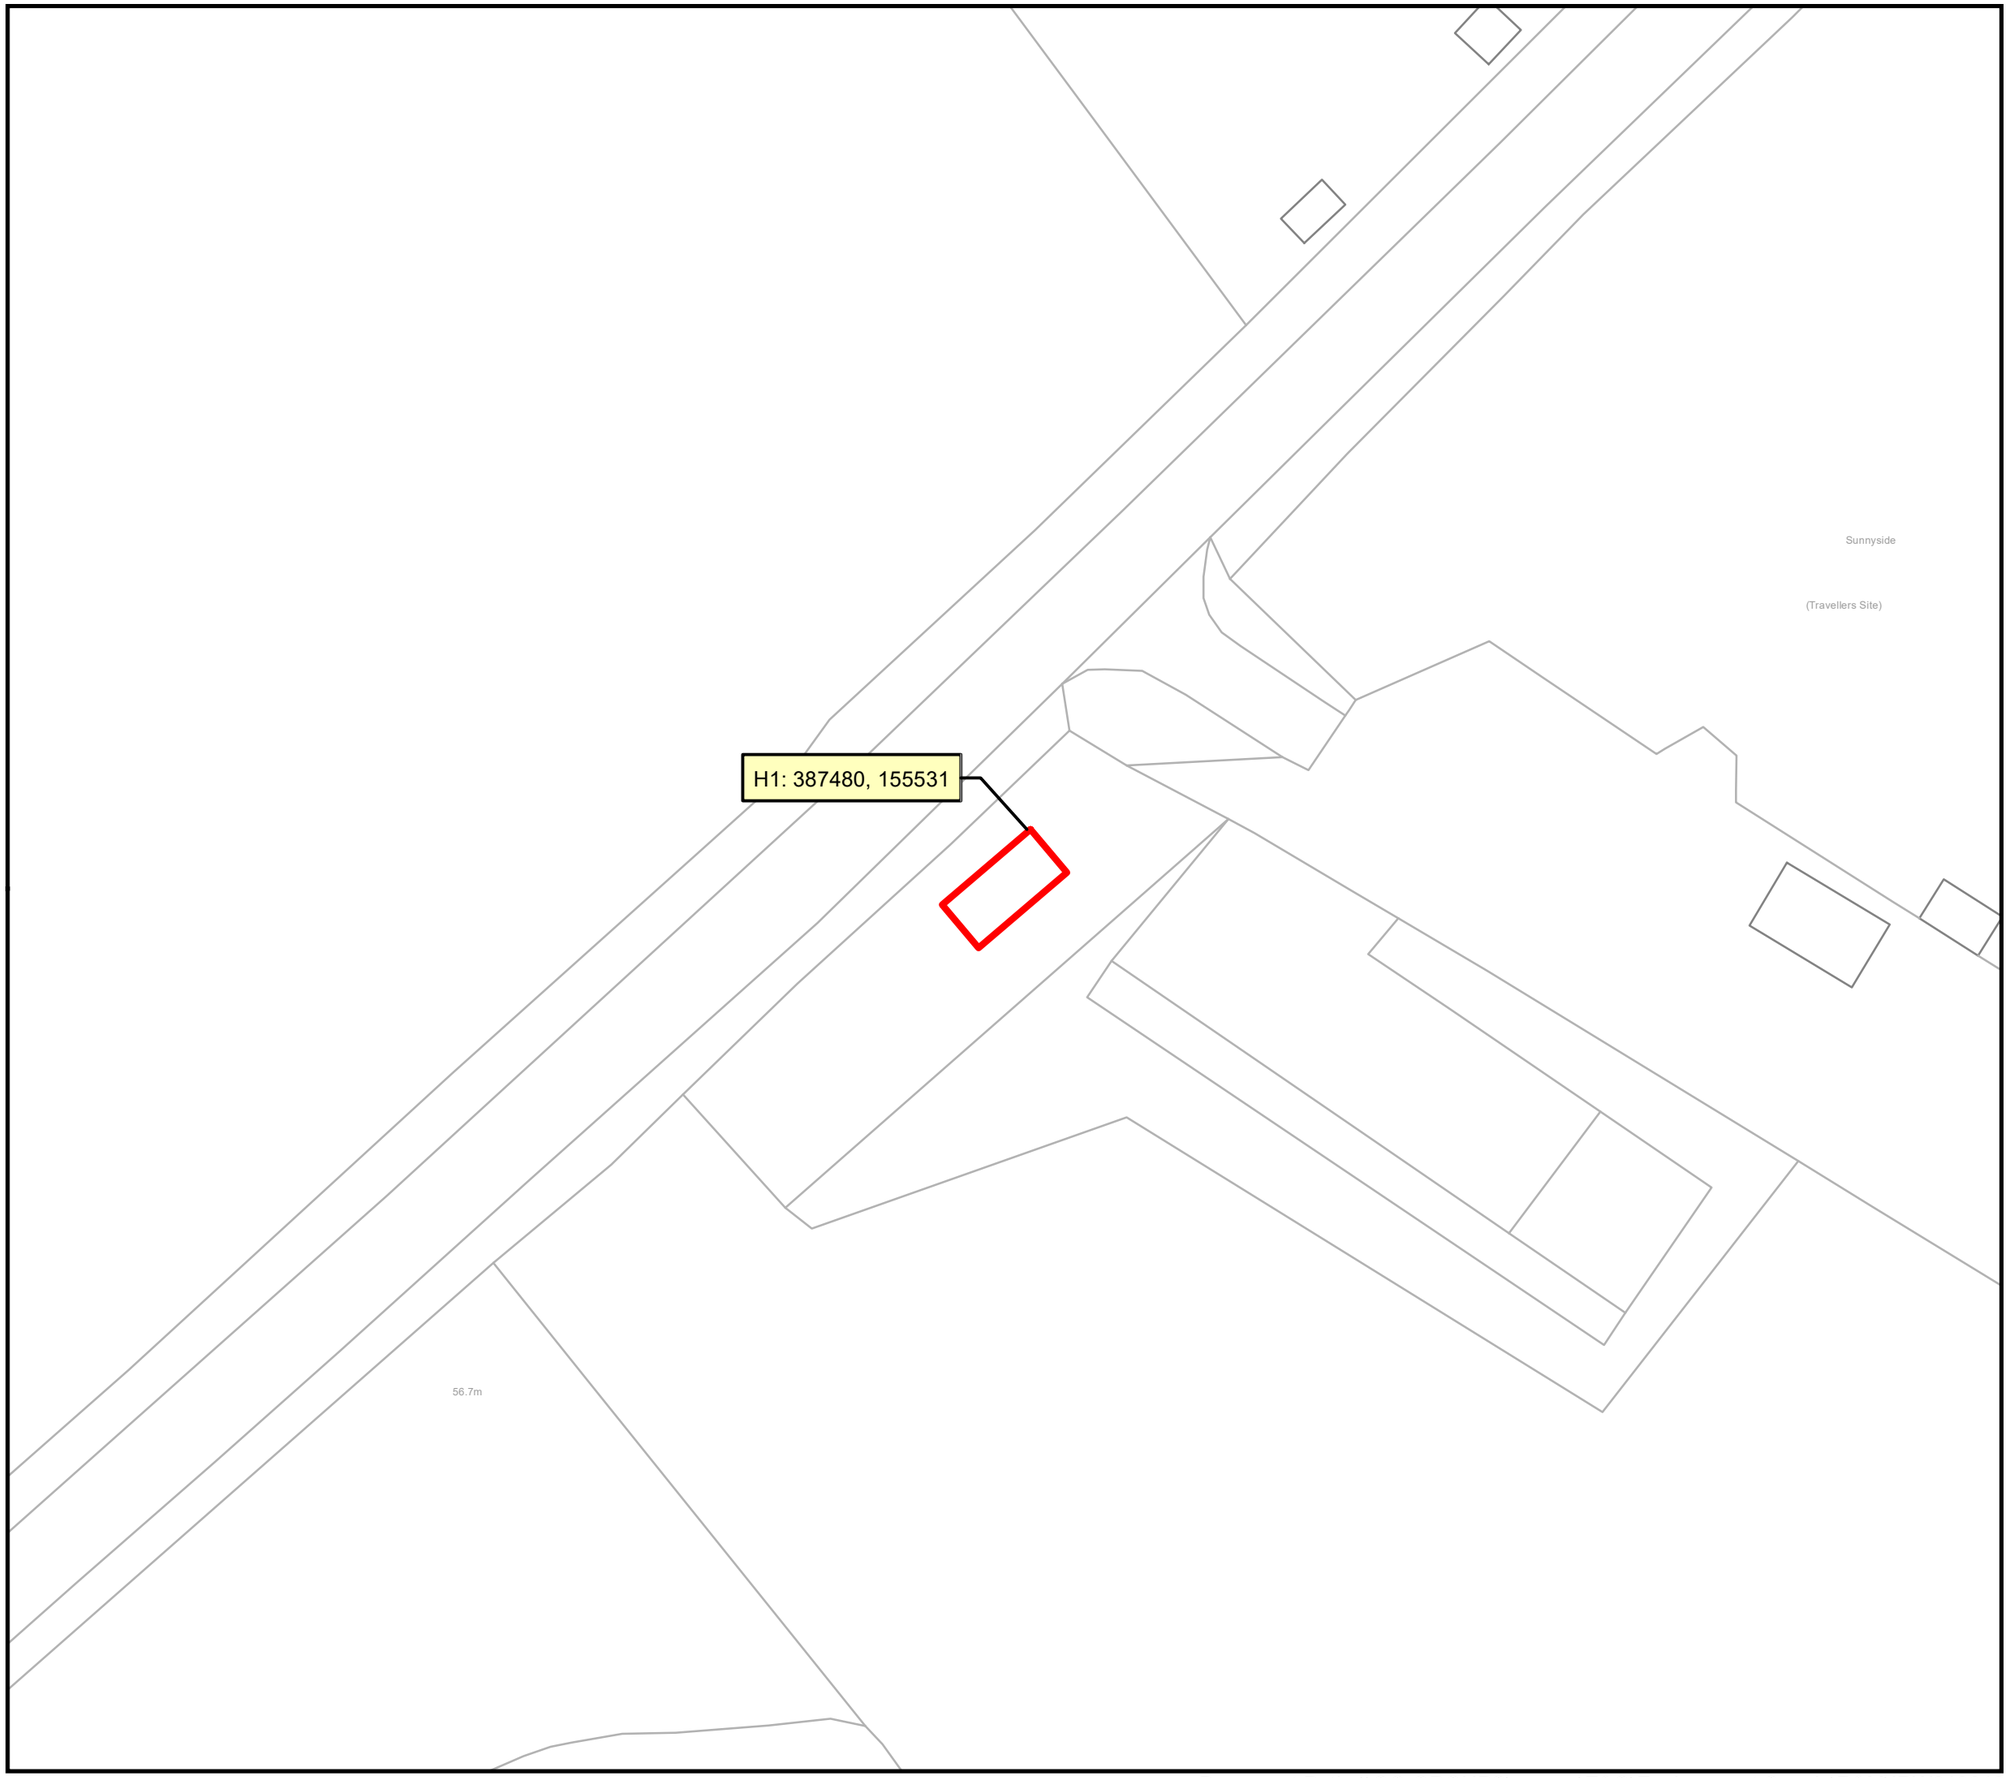


Legend

Hedgerow Removal

T04 - Donkey Fields
Hedgerow Removal
Environmental Constraints Plan (A3)

Grid Reference: 387480, 155531	Date: 06/07/2023	
Drawing Number: IRW0100184/ENV/600/A	1:500	N

This map may be used for Wessex Water Projects only.

Reproduced from the Ordnance Survey Map with the permission of the Controller of His Majesty's Stationery Office. Crown copyright reserved. Licence No. 100019539.

County Wildlife Sites :The County Wildlife Site Project is provided by the Environmental Records Centre. Further information on these sites are available from the relevant Records Centre.

Information in this plan is provided for identification purposes only. No warranty as to accuracy is given or implied. The precise route of pipe work may not exactly match that shown. Wessex Water does not accept liability for inaccuracies. Sewers and lateral drains adopted by Wessex Water under the Water Industry (Schemes for Adoption of Private Sewers) Regulations 2011 are to be plotted over time and may not yet be shown. In carrying out any works, you accept liability for the cost of any repairs to Wessex Water apparatus damaged as a result of your works. You are advised to commence excavations using hand tools only. Mechanical digging equipment should not be used until pipe work has been precisely located. If you are considering any form of building works and pipe work is shown within the boundary of your property or a property to be purchased (or very close by) a surveyor should plot its exact position prior to commencing works or purchase. Building over or near Wessex Water's apparatus is not normally permitted.

Wessex Water YTL GROUP

Environment and Planning Services

Document Path: \\OC-GROUPS\groups\E&Q\Environment Supply\R&M\IRW0100184\6_Misc\IRW0100184-ENV-600-A.mxd