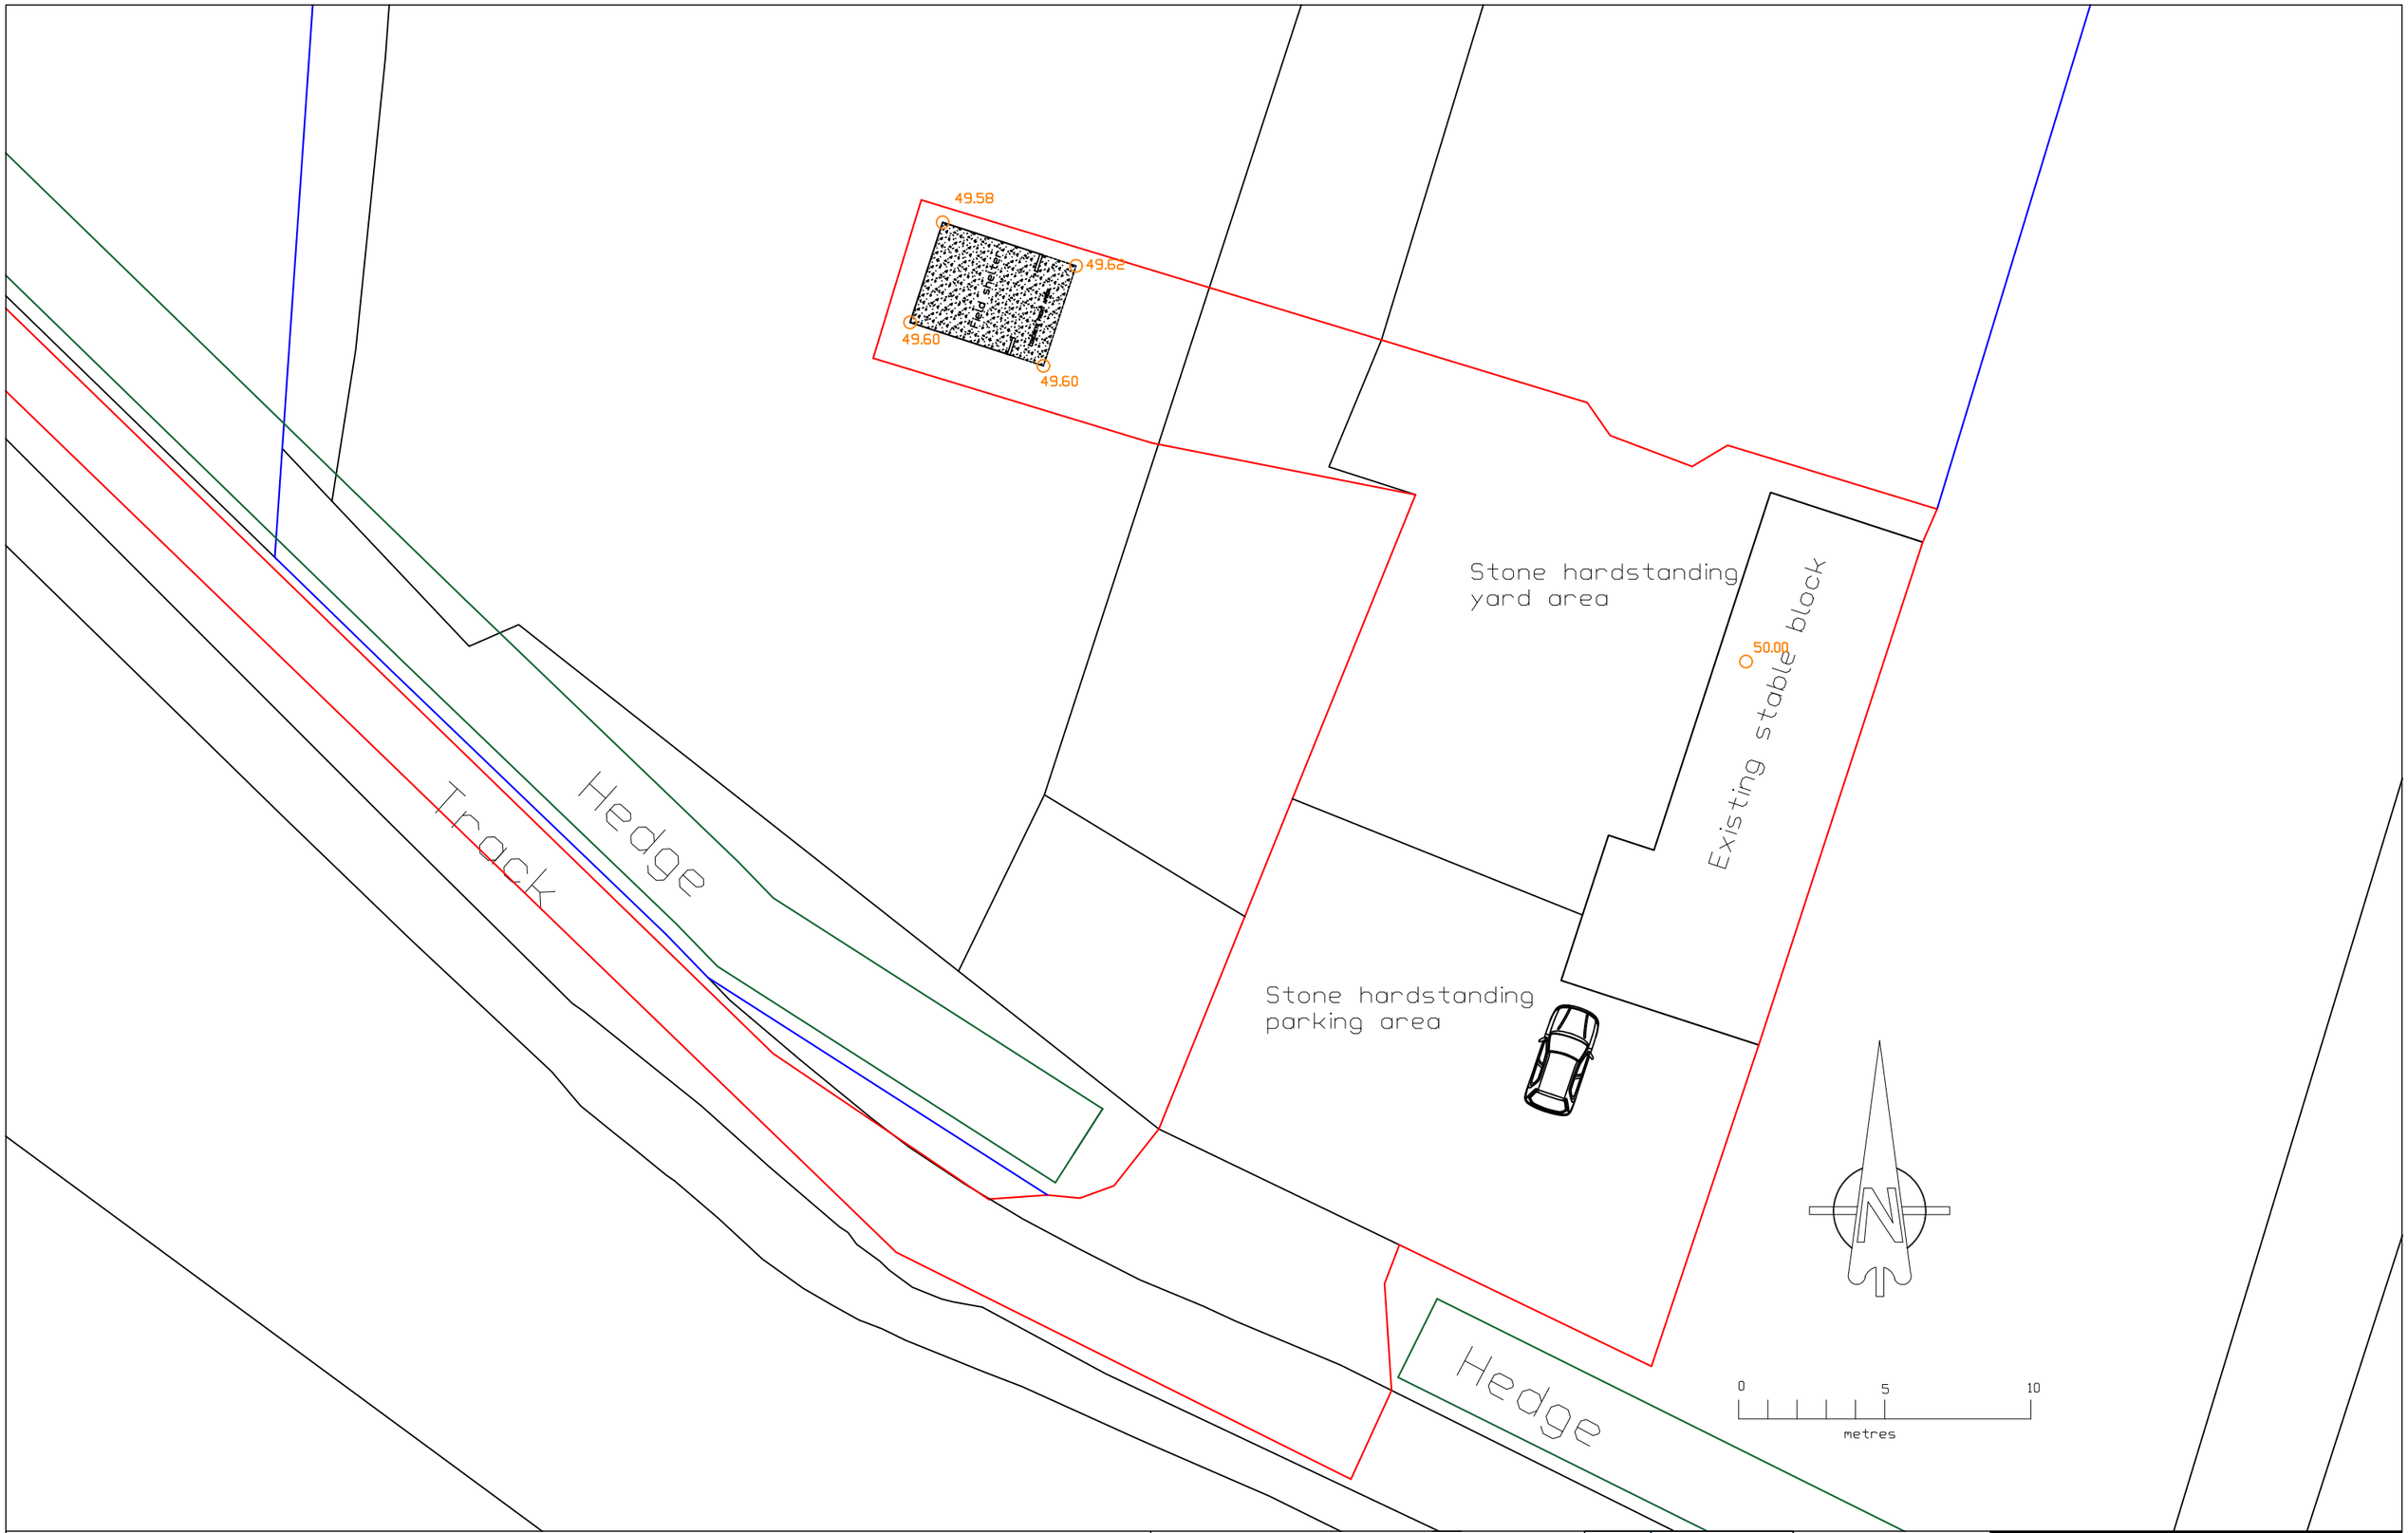


NOTES:
Spot levels shown in orange are as existing, FFl is 49.70 +/- 100mm.

Client
Judith Reed

Job Title
Field Shelter

Equestrian Blueprint

Scale
1 in 200 A3

Drawn by
Nicholas Pike

Date
03/07/2023

Drawing Title
Block Plan

Drg No.
P2

Rev
.