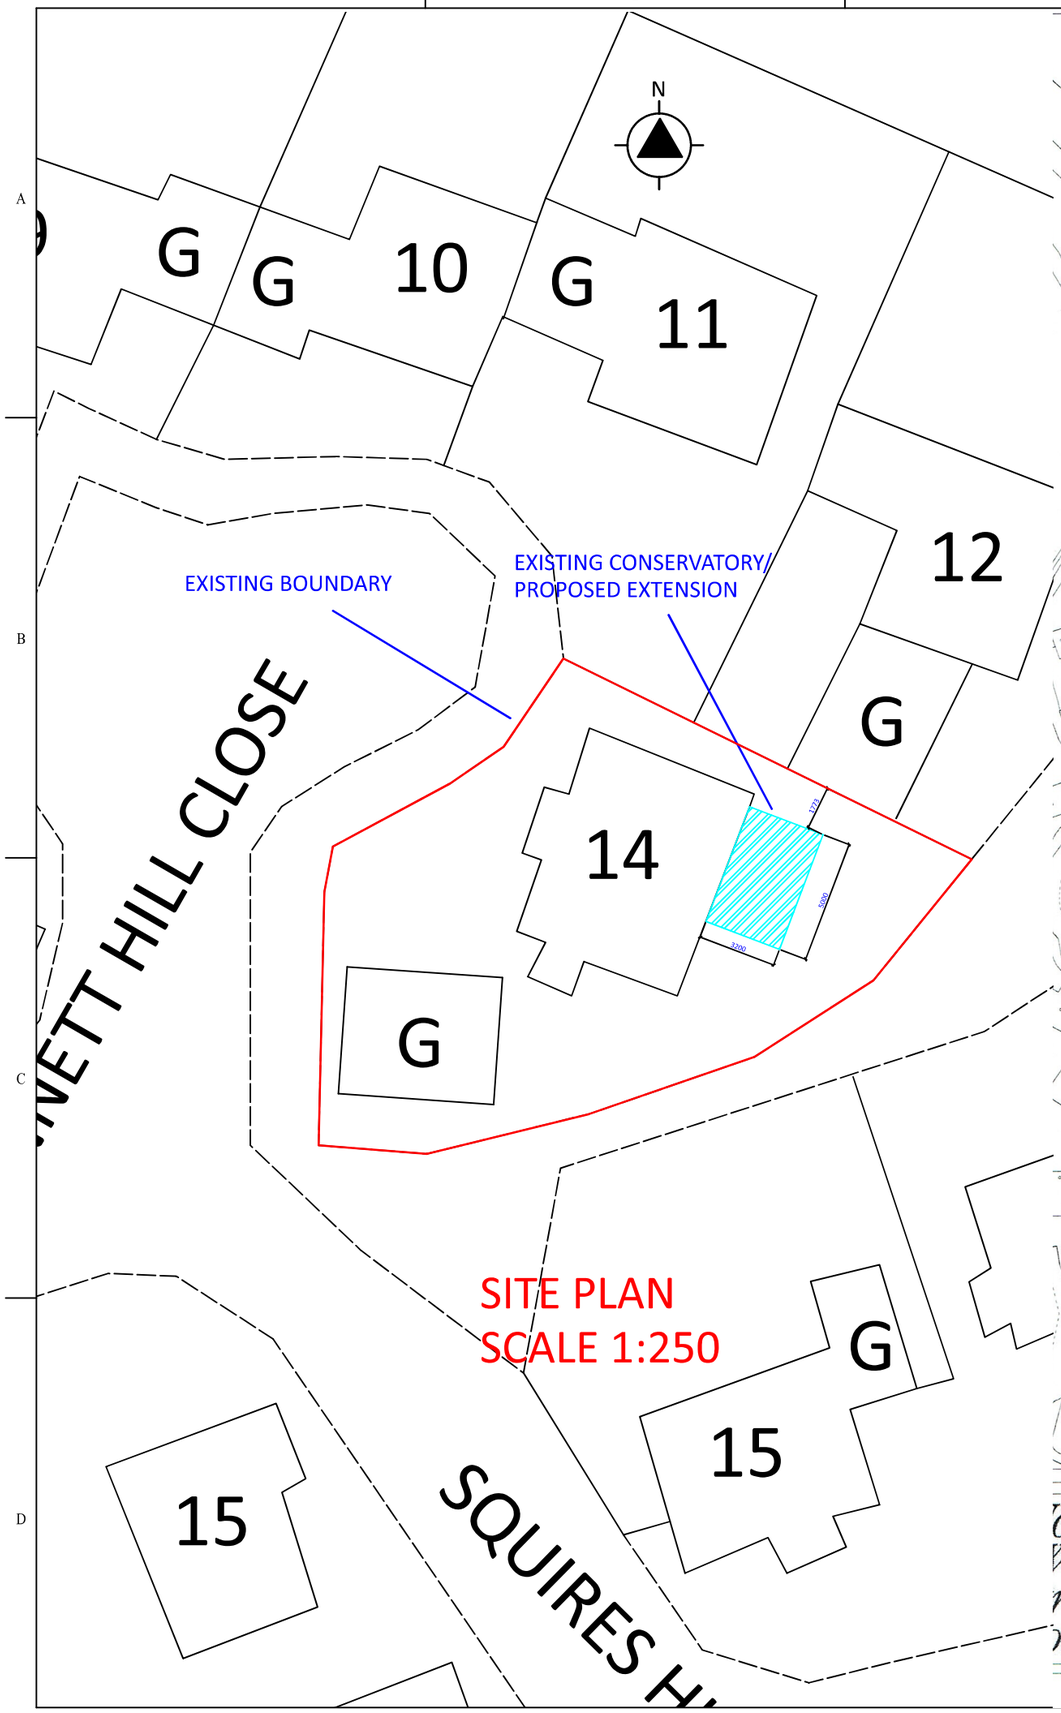

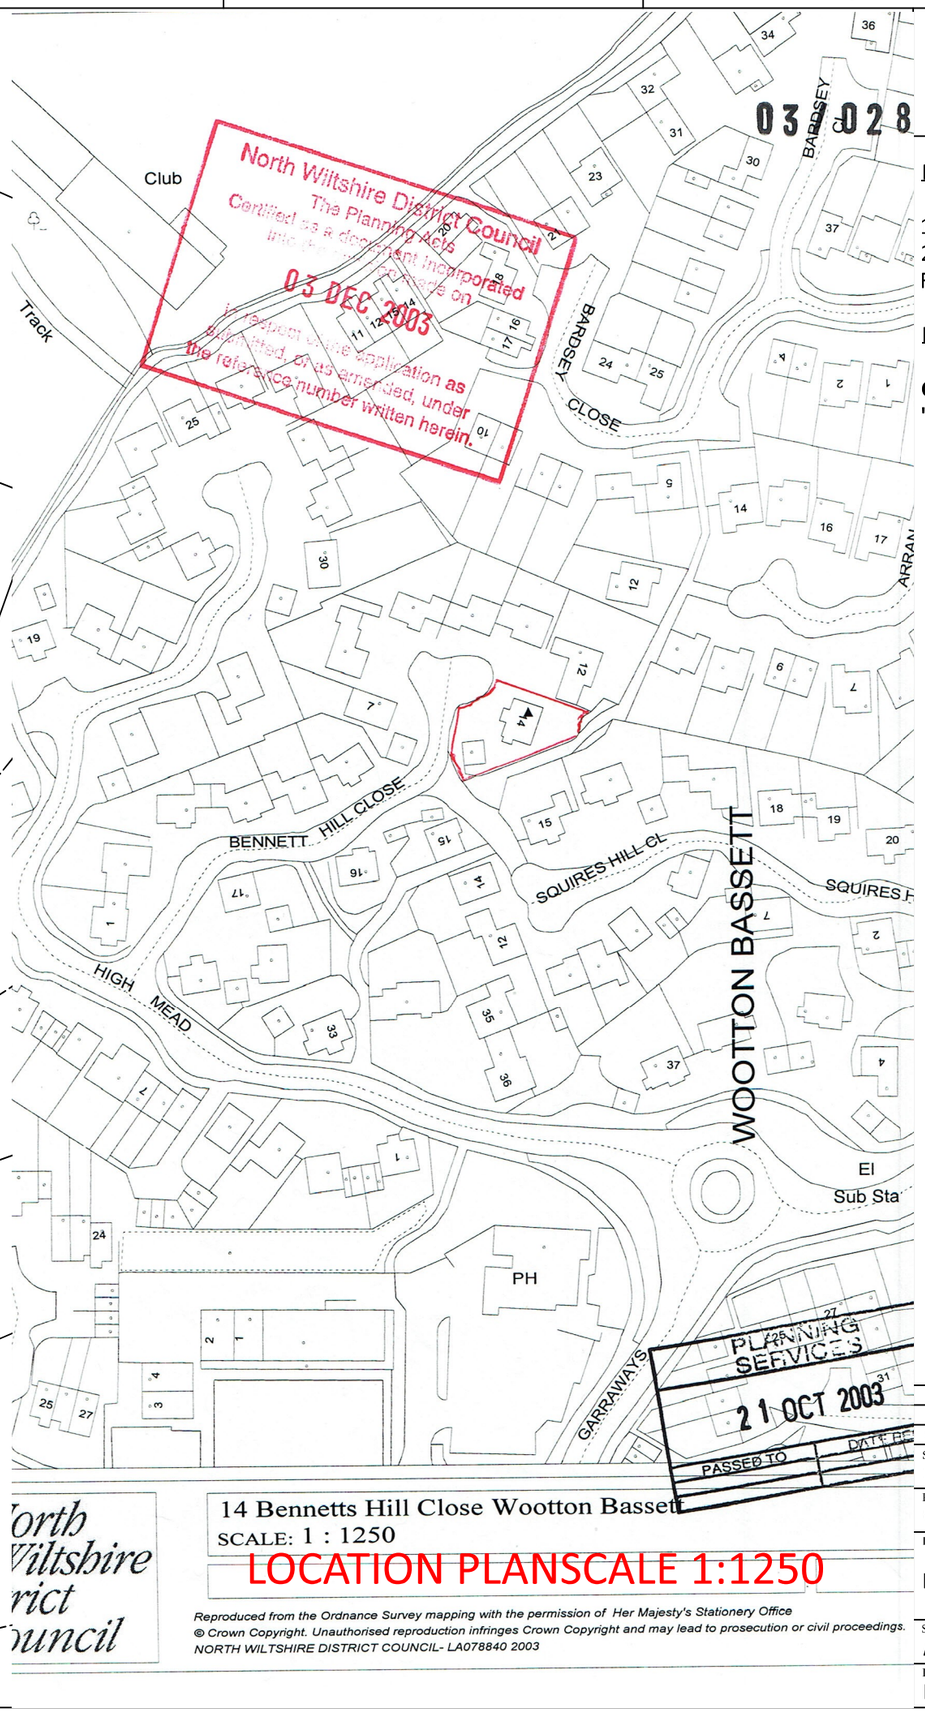

03/02804

TITHEBOTHAM SERVICES
ROYAL WOOTTON BASSET
WILTSHIRE

NOTES

1. ALL DIMENSIONS IN MILLIMETERS.
2. CONSERVATORY PLANNING APPROVAL REFERENCE 03/02804/FUL.

KEY

G = GARAGE
"XX" = PROPERTY NO

0m 2.5m 5m 7.5m 10m 12.5m
SCALE BAR @ 1:250

0m 10m 20m 30m 40m 50m
SCALE BAR @ 1:1250

DRAWING REVISION
A: PLANNING;
B: BUILDING CONTROL;
C: CONSTRUCTION:
D: RECORD.

DO NOT SCALE

A	2.0	SCALE BARS ADDED	PTS	PTS		06/07/23
A	1.0	PLANNING SUBMISSION	PTS	PTS		01/07/23
STA	ISS	DESCRIPTION	DRW	CHK		DATE

Site Name:
14 BENNETT HILL CLOSE, SN4 8LR

Project Name:
CONSERVATORY CONVERSION

Drawing Title:
LOCATION AND SITE PLANS

Scale:
AS SHOWN

Sheet Size:
A3

Drawing Number:
LUM-PLA-5000 SHEET 1 OF 1