A3 paper size

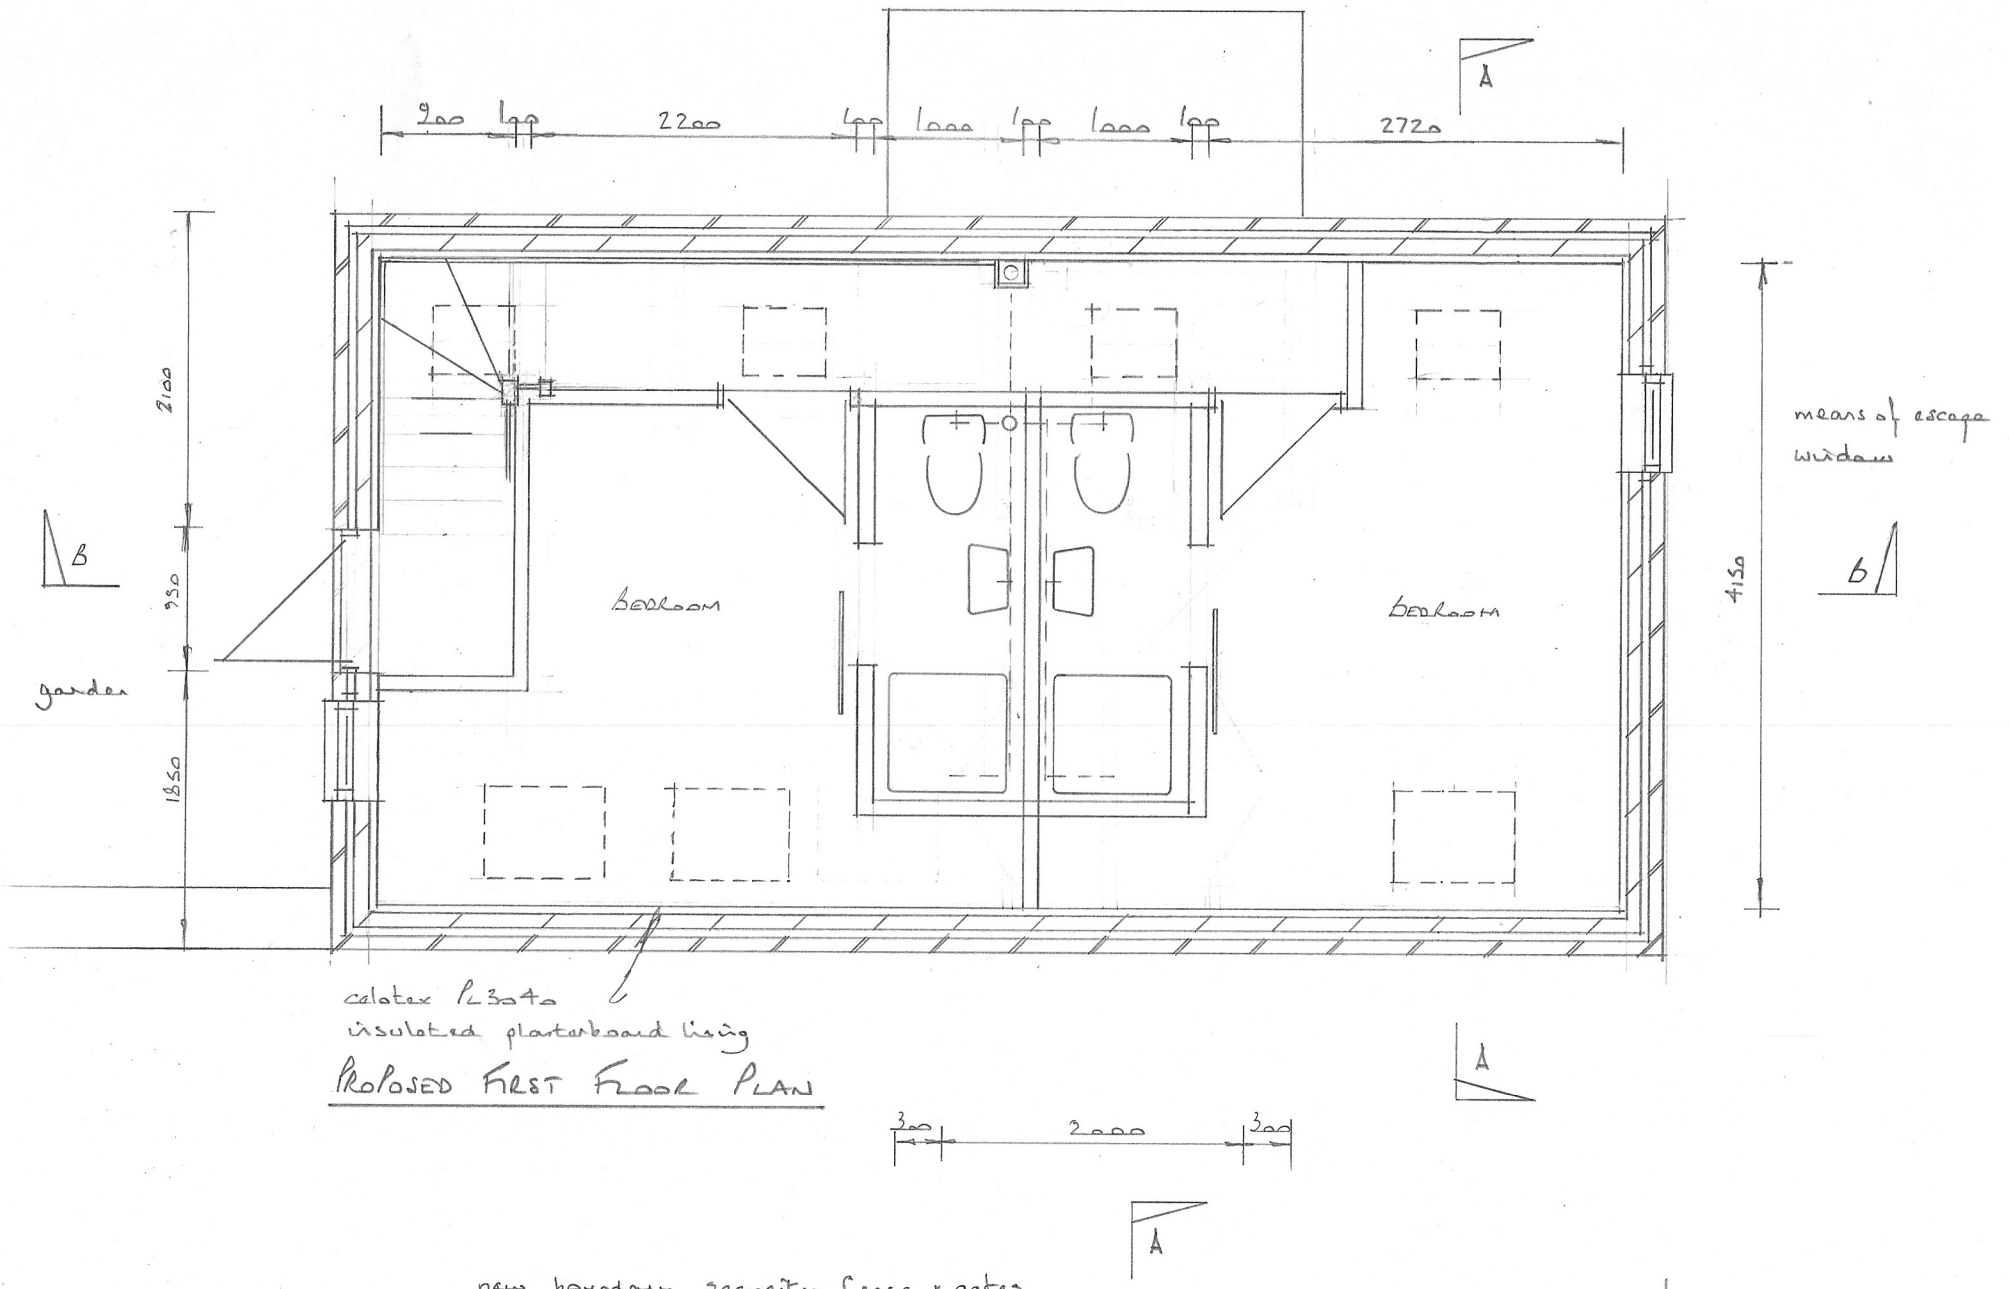

PROPOSED FIRST FLOOR PLAN

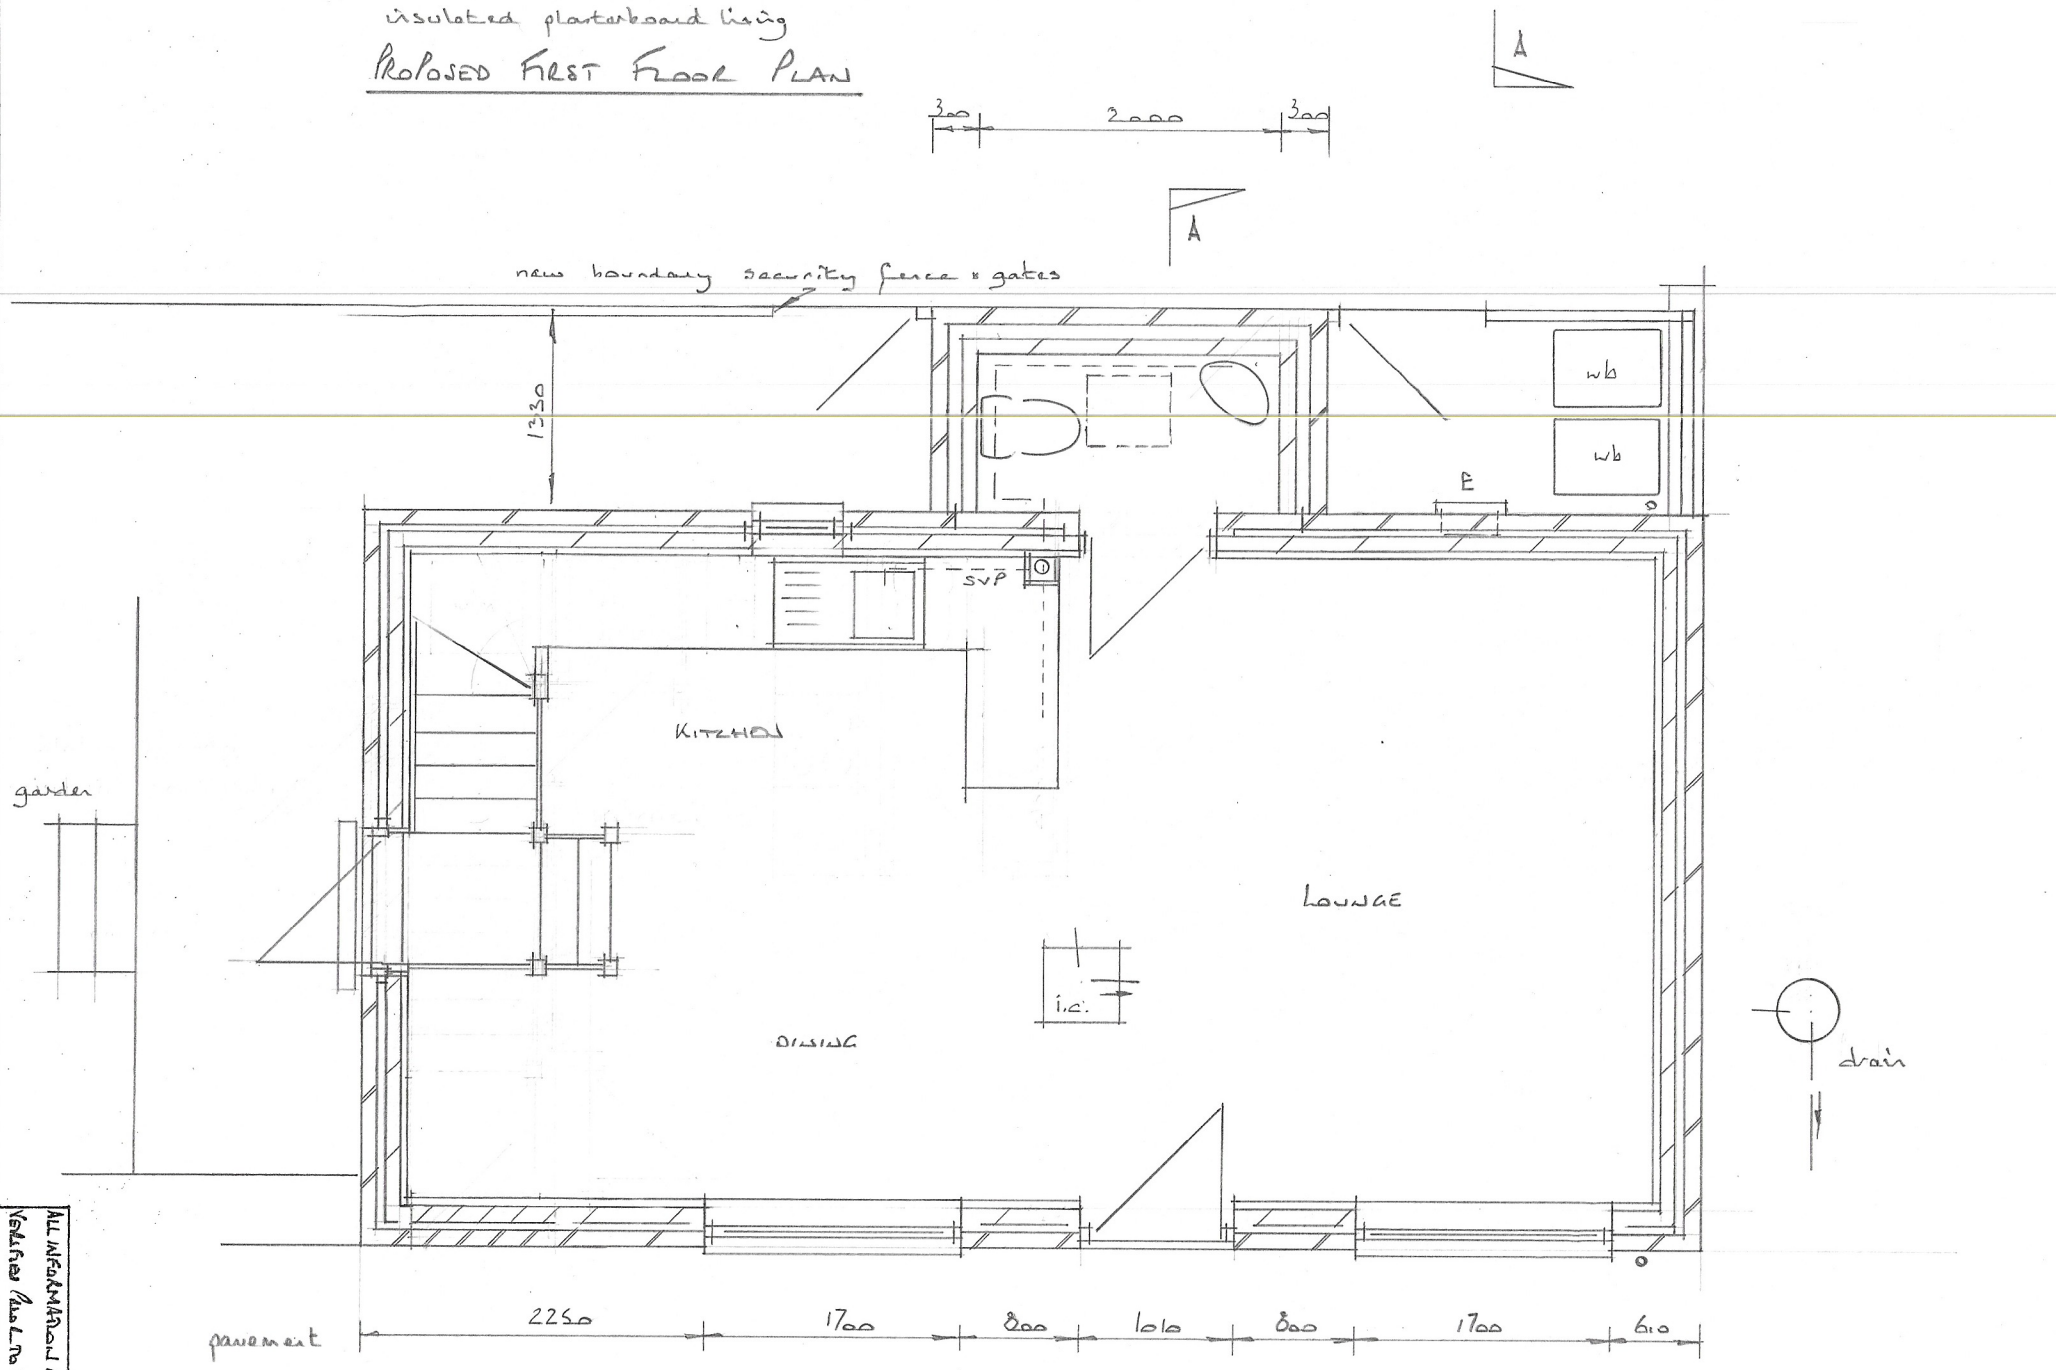

PROPOSED GROUND FLOOR PLAN

A

1 :5 0 1 2 3 4 5

scale 1:50

ALL INFORMATION AND DIMENSIONS TO BE CHECKED AND VERIFIED PRIOR TO CONSTRUCTION AND ANY DISCREPANCIES NOTIFIED

4	SHEET	SCALES as shown	DRAWING No. 1525		1	ISSUE
5	CONT -		CONVERSION OF BUILDING TO DWELLING 5 STATION ROAD ROYAL WOOTTON BASSETT		23.05.22	REVISION