A3 paper size

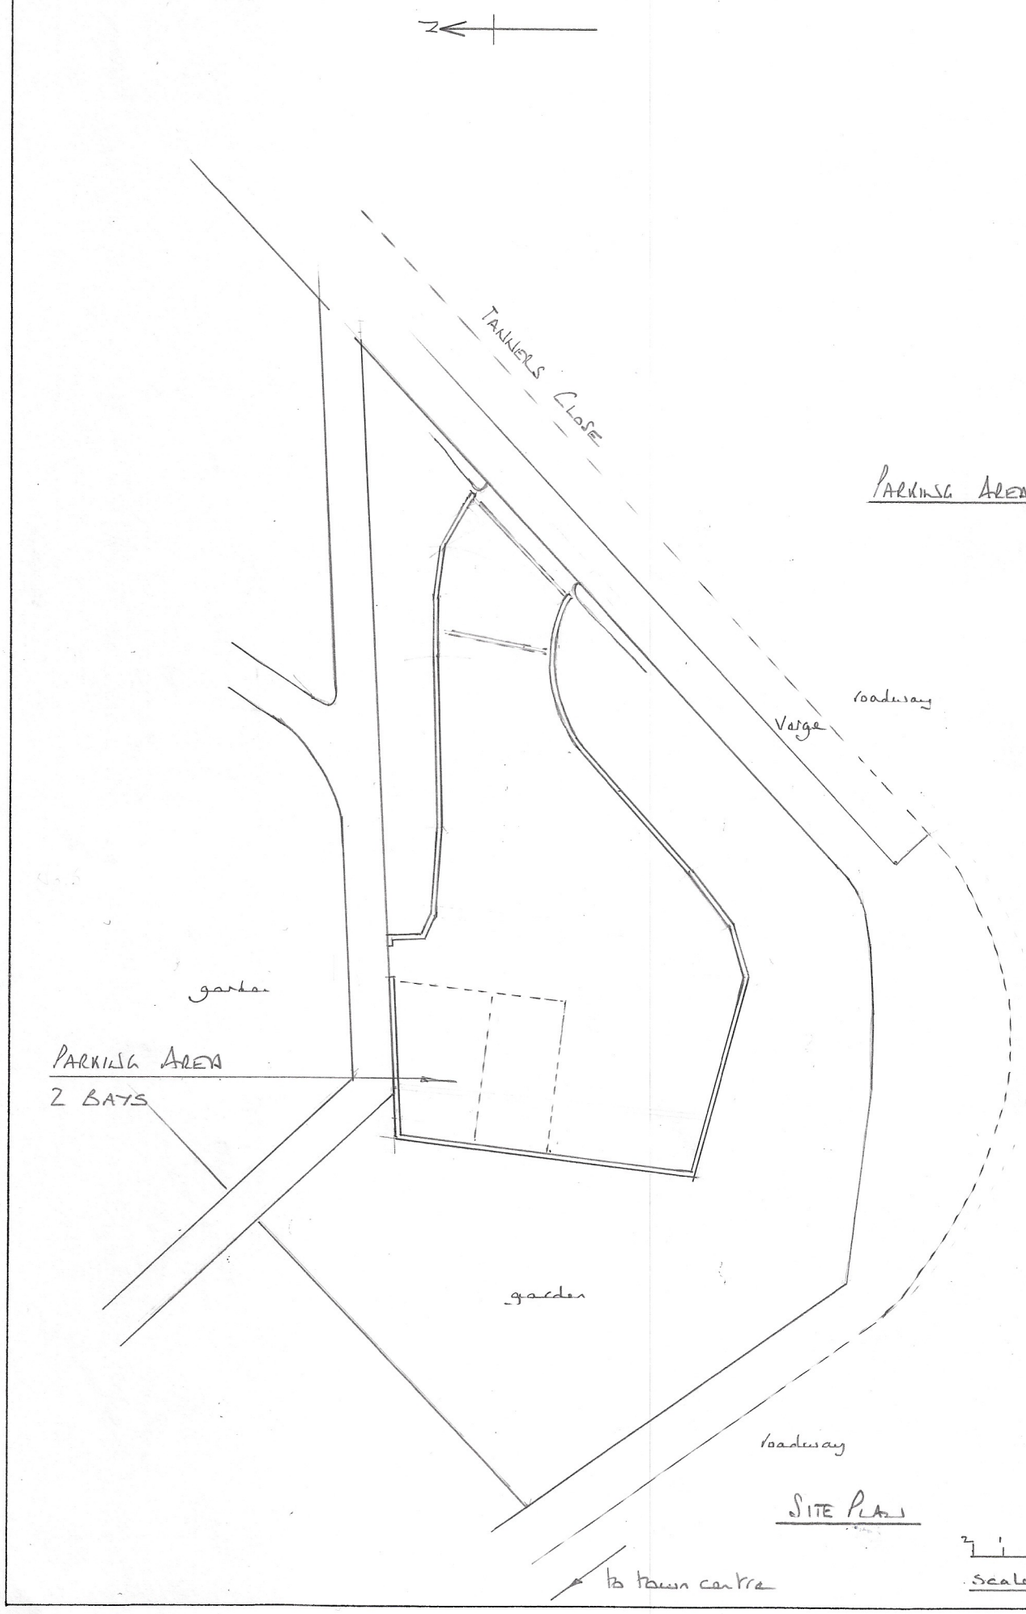

SITE PLAN

scale 1:200

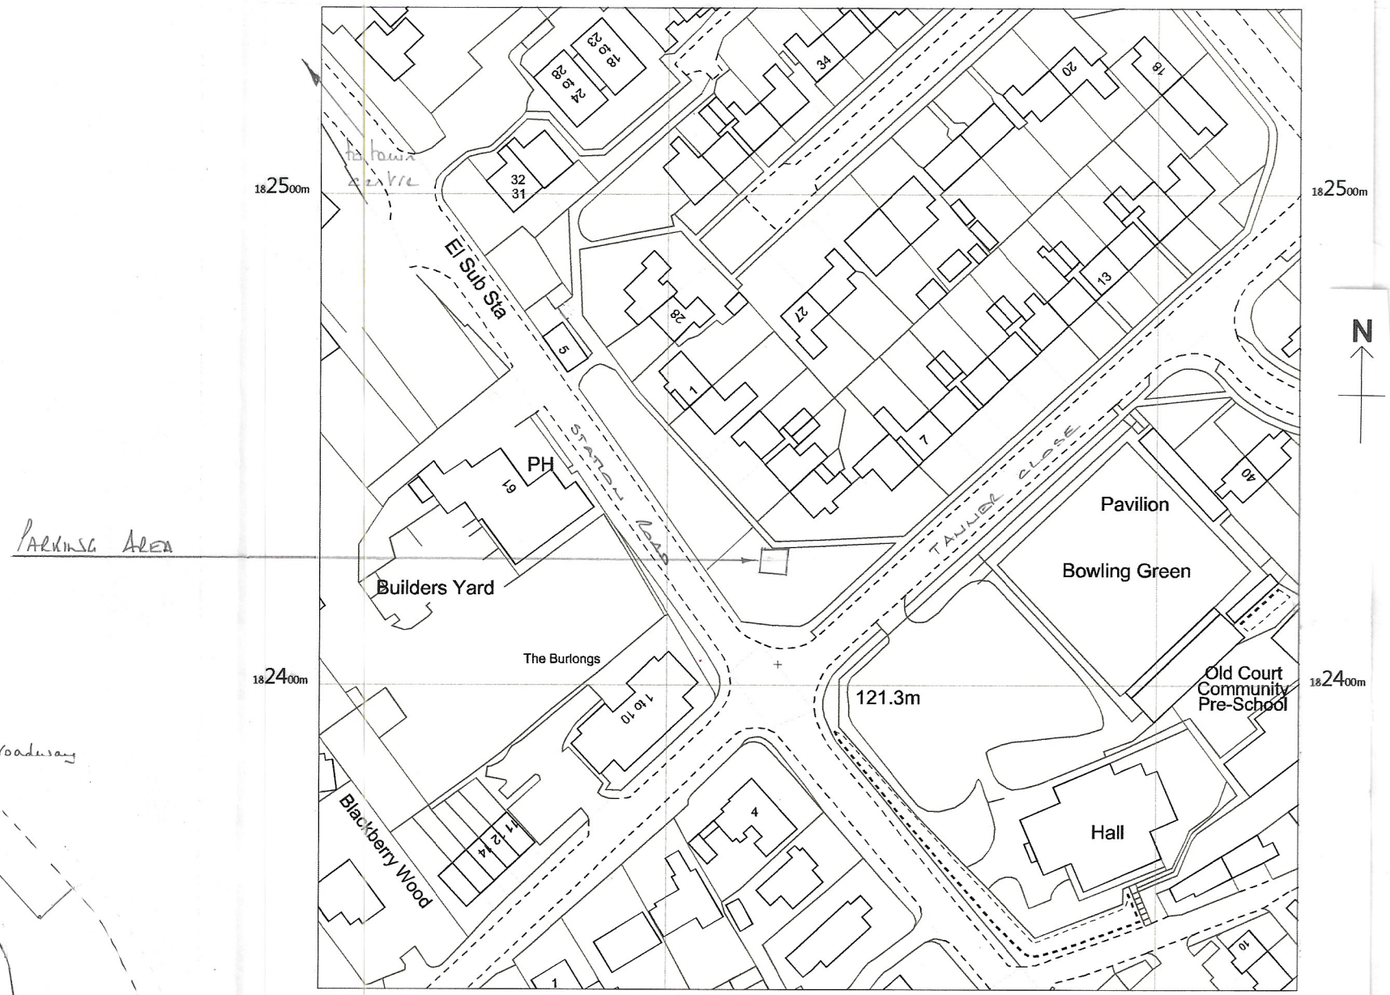

LOCATION PLAN

VEHICLE PARKING AREA

ISSUE	
1	23.05.22
	REVISION

DRAWING No. 1525

CONVERSION OF BUILDING TO DWELLING

5 STATION ROAD

LOYAL WOOTTON BASSETT

SCALES as shown

SHEET	CONT
3	4

ALL INFORMATION AND DIMENSIONS TO BE CHECKED AND VERIFIED PRIOR TO CONSTRUCTION OR ORDERING OF MATERIALS