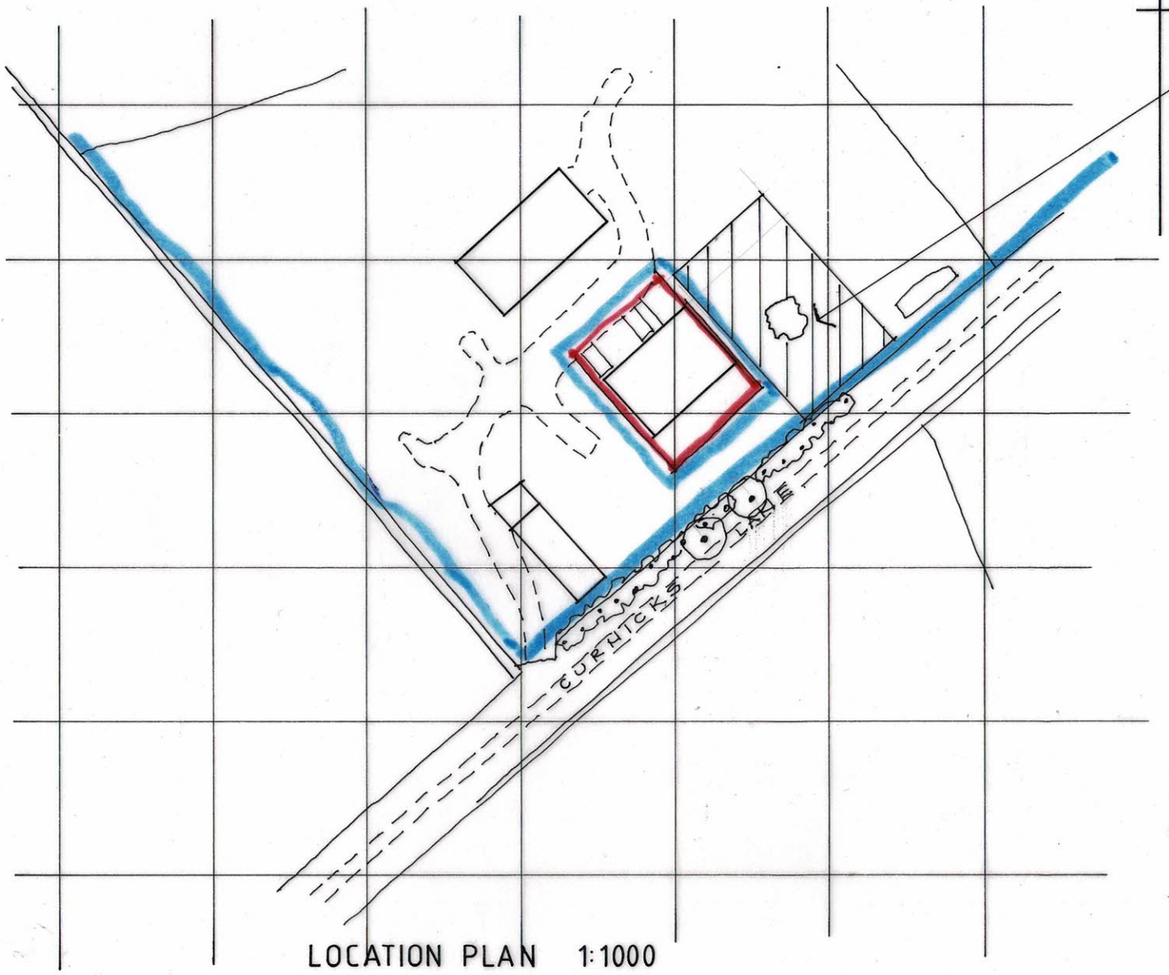

LOCATION PLAN 1:1000

0 10 20 30 40 50
MTRS. 1:1000

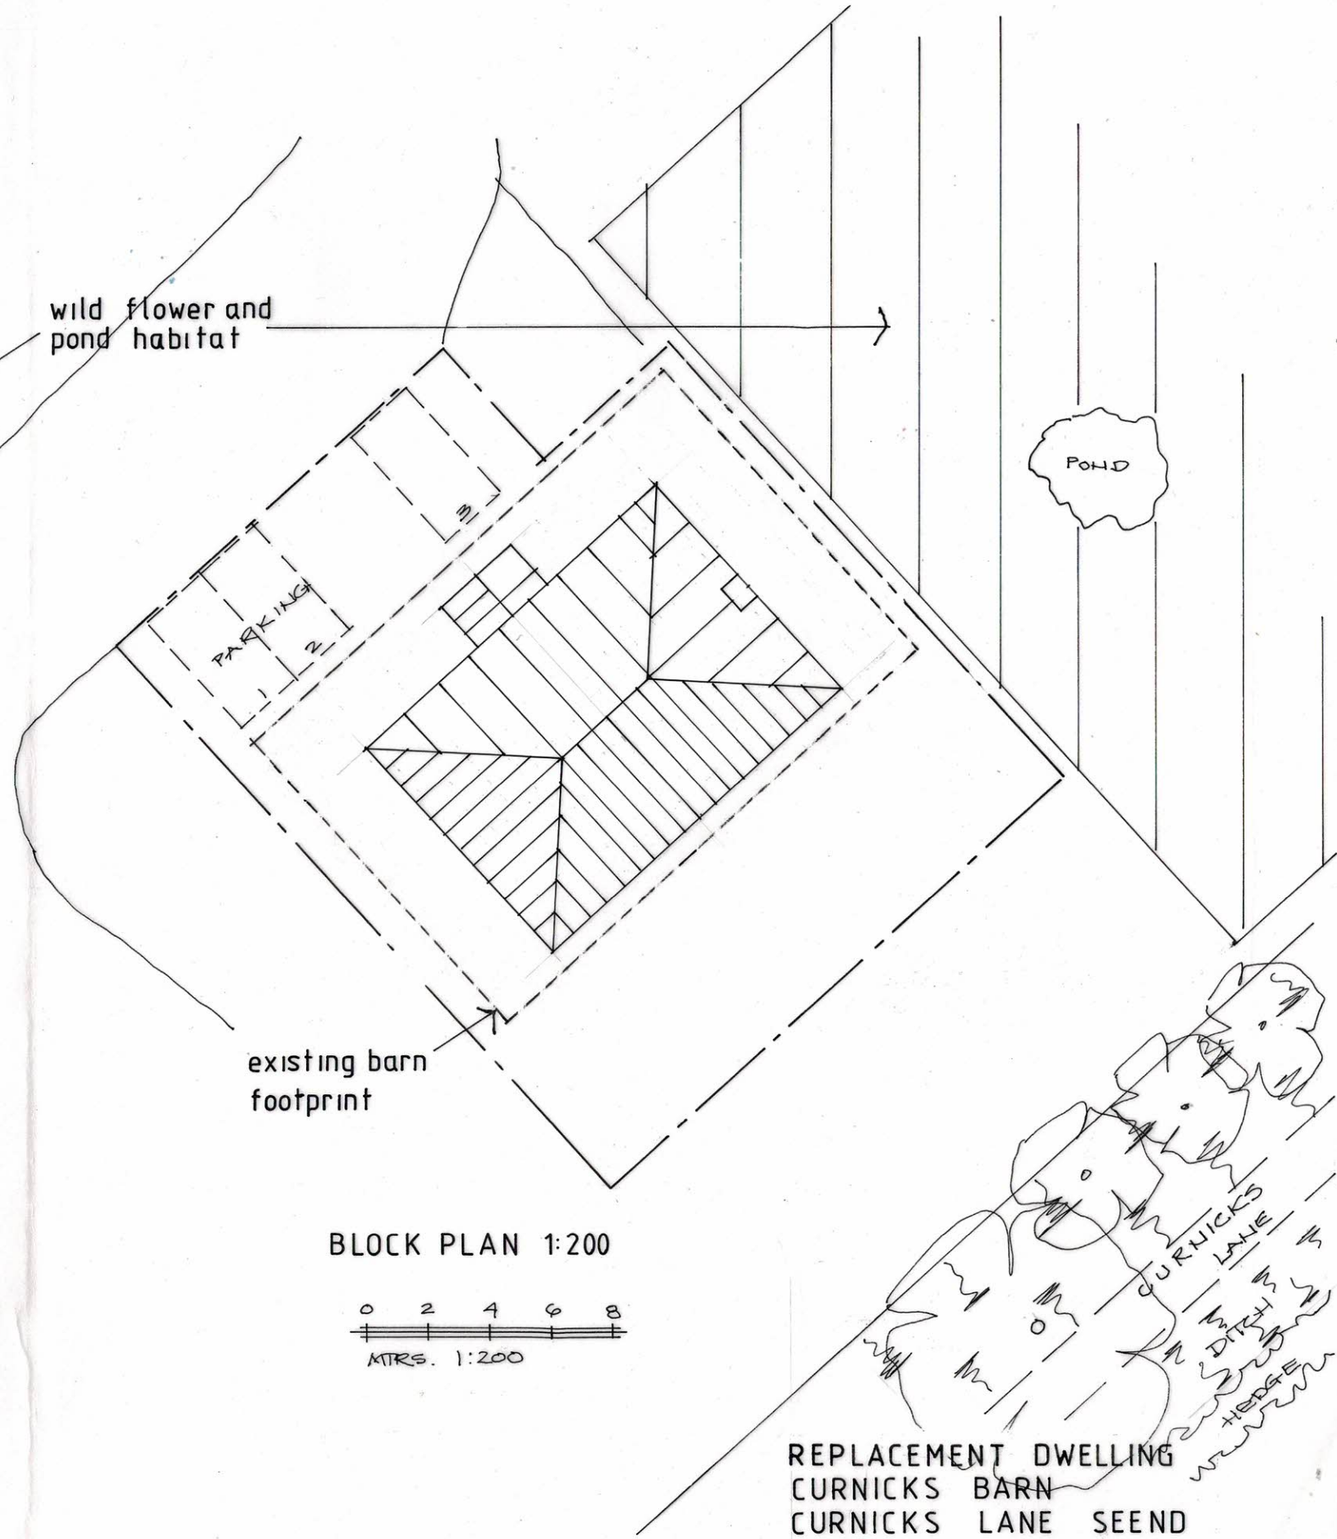

BLOCK PLAN 1:200

0 2 4 6 8
MTRS. 1:200

REPLACEMENT DWELLING
CURNICKS BARN
CURNICKS LANE SEEND

MAR 2023 CBR/3 (A)