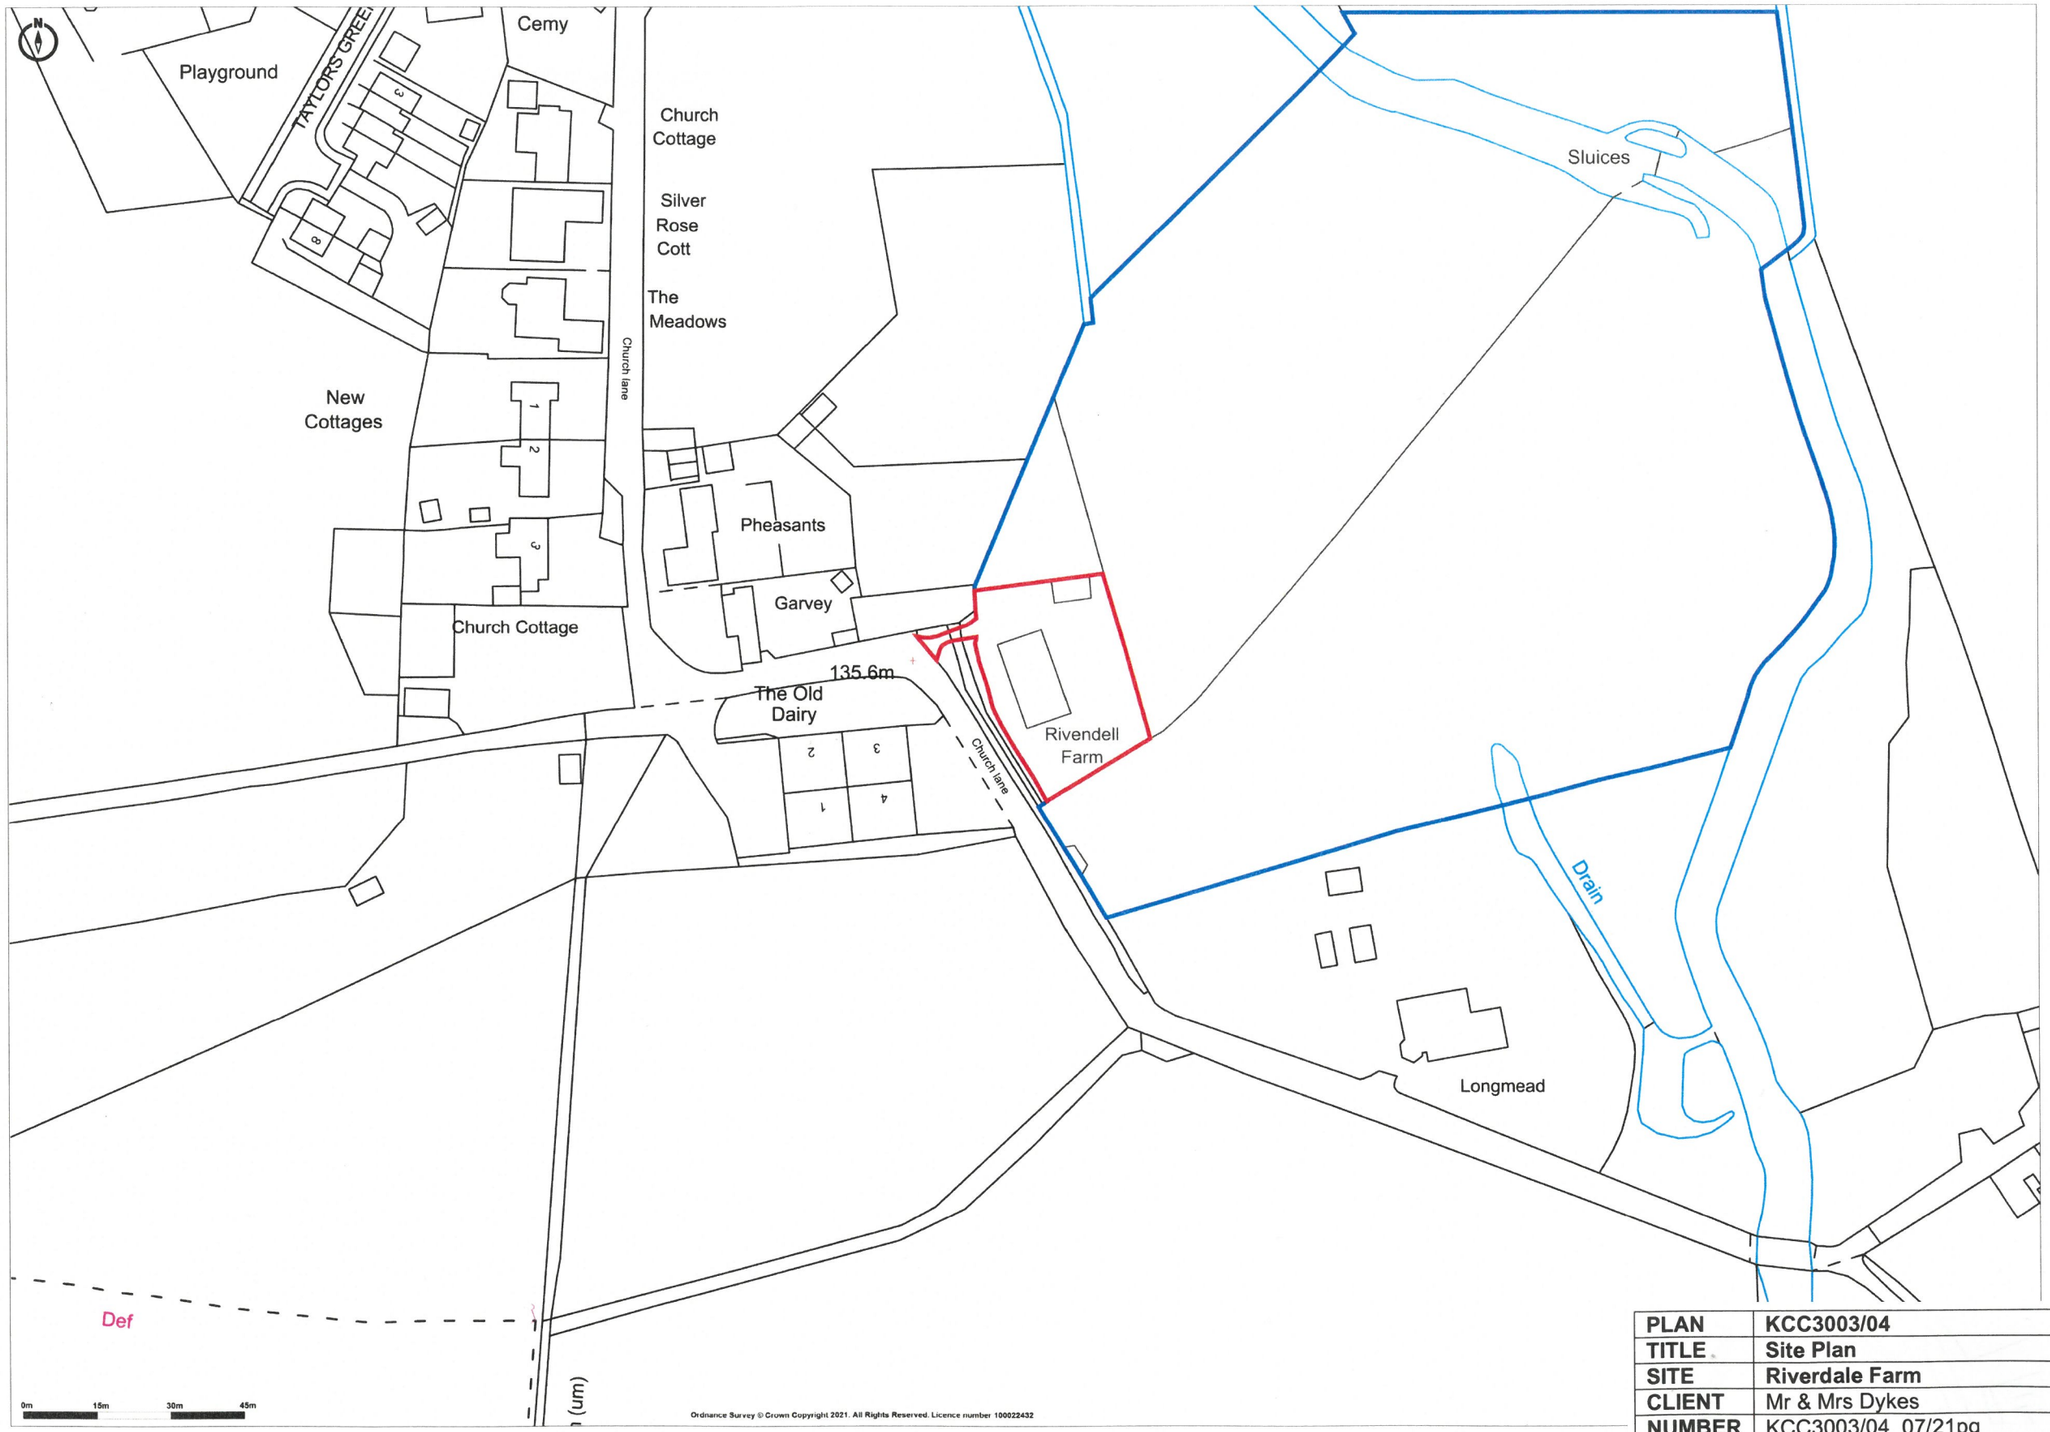



| | | | |
|---|---|---|---|
| **PLAN** | **KCC3003/04** | | |
| **TITLE** | **Site Plan** | | |
| **SITE** | **Riverdale Farm** | | |
| **CLIENT** | Mr & Mrs Dykes | | |
| **NUMBER** | KCC3003/04 07/21pg | | |
| **DATE** | July 2021 | **SCALE** | 1:1250 at A3 |

KERNON COUNTRYSIDE CONSULTANTS LTD
Greenacres Barn, Purton Stoke, Swindon SN5 4LL
Tel 01793 771333 Email info@kernon.co.uk
This plan is reproduced from the Ordnance Survey under copyright licence 100015226

Promap
LANDMARK INFORMATION

**Ordnance Survey** © Crown Copyright 2021. All Rights Reserved.
Licence number 100022432
Plotted Scale - **1:1250**. Paper Size - **A3**