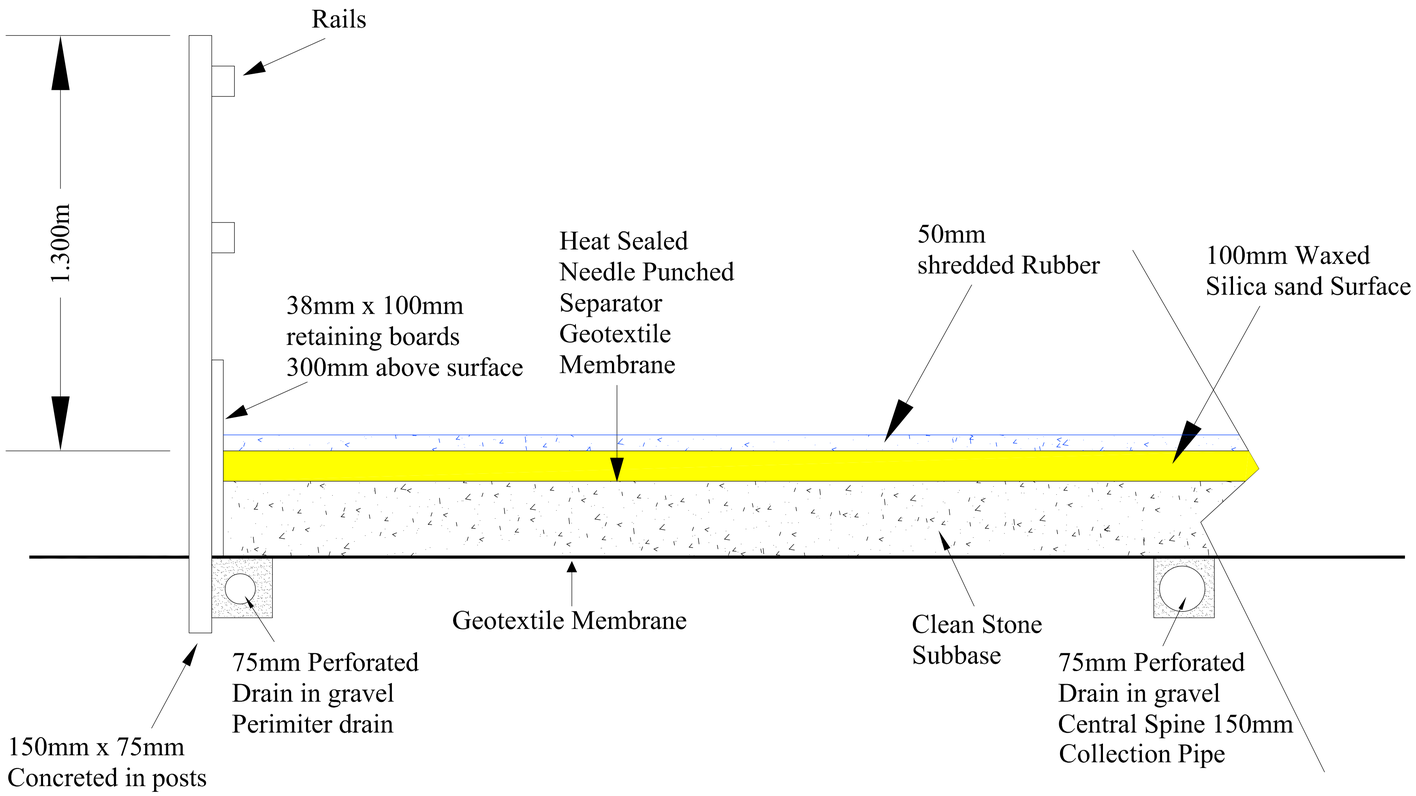

Cross Section



Scale 1 : 20

30 Years
BDS
Celebrating 30 Years | 1993-2023

Building Design Surveys

(Building Design Surveys Ltd) www.bdscalne.com

Building Plans Drawn For Planning & Building Regulation Approval

NEW-BUILD . EXTENSIONS . REFURBISHMENT

C.A.D Design/Drafting	Architectural Services
Conveyance Plans	Building Surveys
Planning Consultants	Large format Printing & Scanning
3d Visualisation Plans	Photo Montage
Land & Building Surveying	3d Laser Scanning

The Studio . Milestone Cottage . 61 London Road . Calne
Wiltshire, SN11 0AA. Tel/Fax (01249) 816026
Email bds@pobox.com Mobile 07740 335693

Project Name:
224 Bath Road
Shaw Melksham

Drawing Title:
Cross Section

Client:
Helen Roberts

Date:	Scale:		
June 2023	1:20 @ A1		
Drawn	Checked	Dwg No	Rev
P.J-S		BDS-06-2023-3	

Notes:
Survey Grid based on OS
Levels based on OSGM-15

© copyright to this drawing remains with BDS Ltd

Wessex Design House
wdh Member

30 YEARS 1993-2023