A1 PRINT

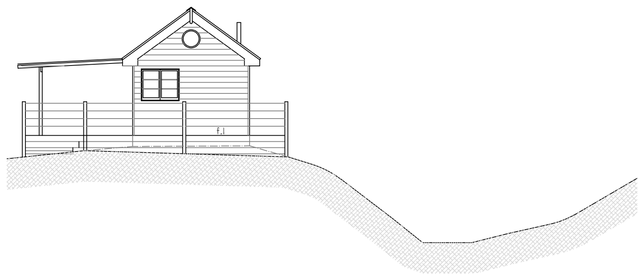

STREAM CONTOUR ADJACENT TO SUMMER HOUSE 1:100

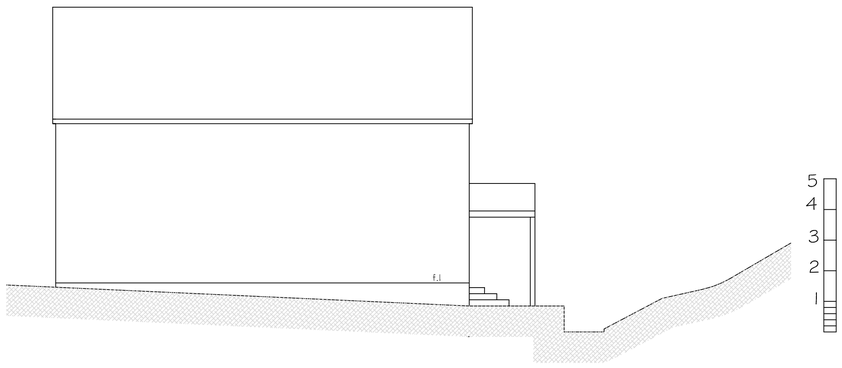

STREAM CONTOUR ADJACENT TO MILL 1:100

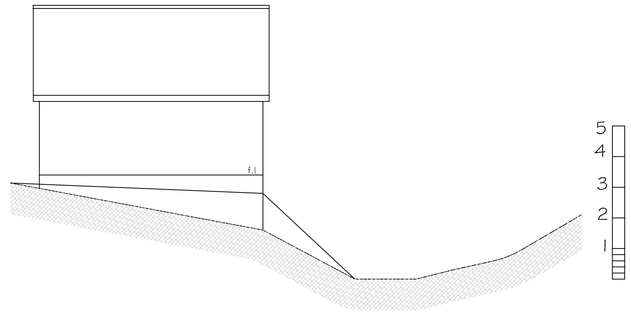

STREAM CONTOUR ADJACENT TO POND HOUSE 1:100

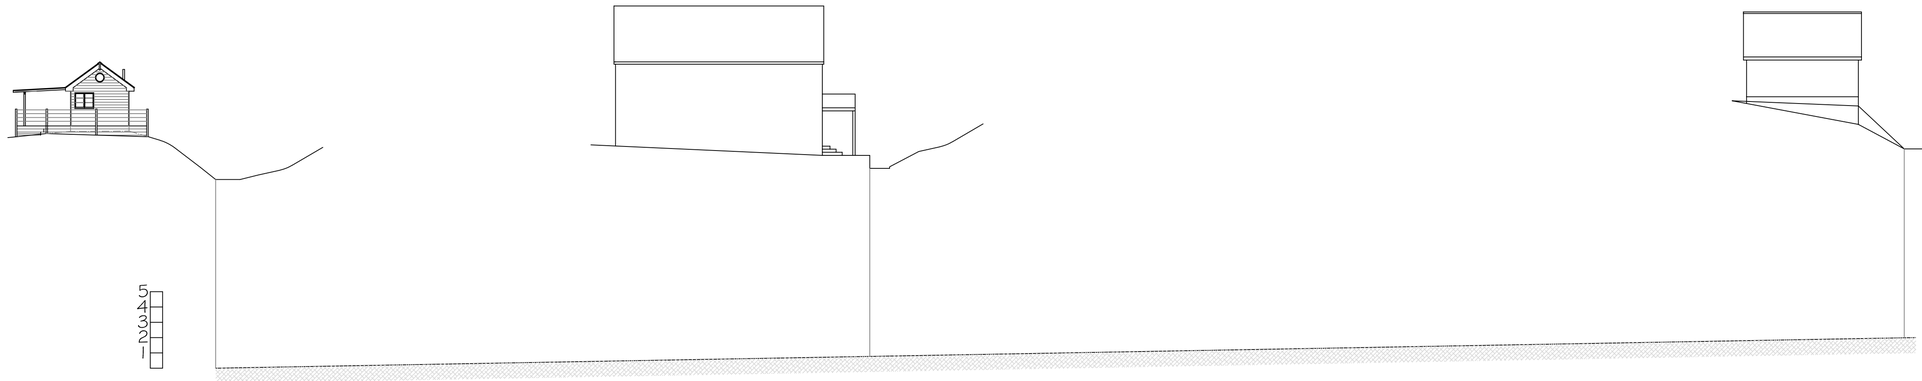

STREAM BED FALL OVER SITE 1:200

SJF PLANNING
& DESIGN SERVICE
01225 782078 simonnearthebell@gmail.com

PROPOSED	
CLIENT	MR & MRS M FLETCHER
LOCATION	CHITTOE MILL BROMHAM SN15 2EF
TITLE	STREAM BED DETAIL

DRG NO	ISSUE	DATE
2301-7	1	JUNE 2023