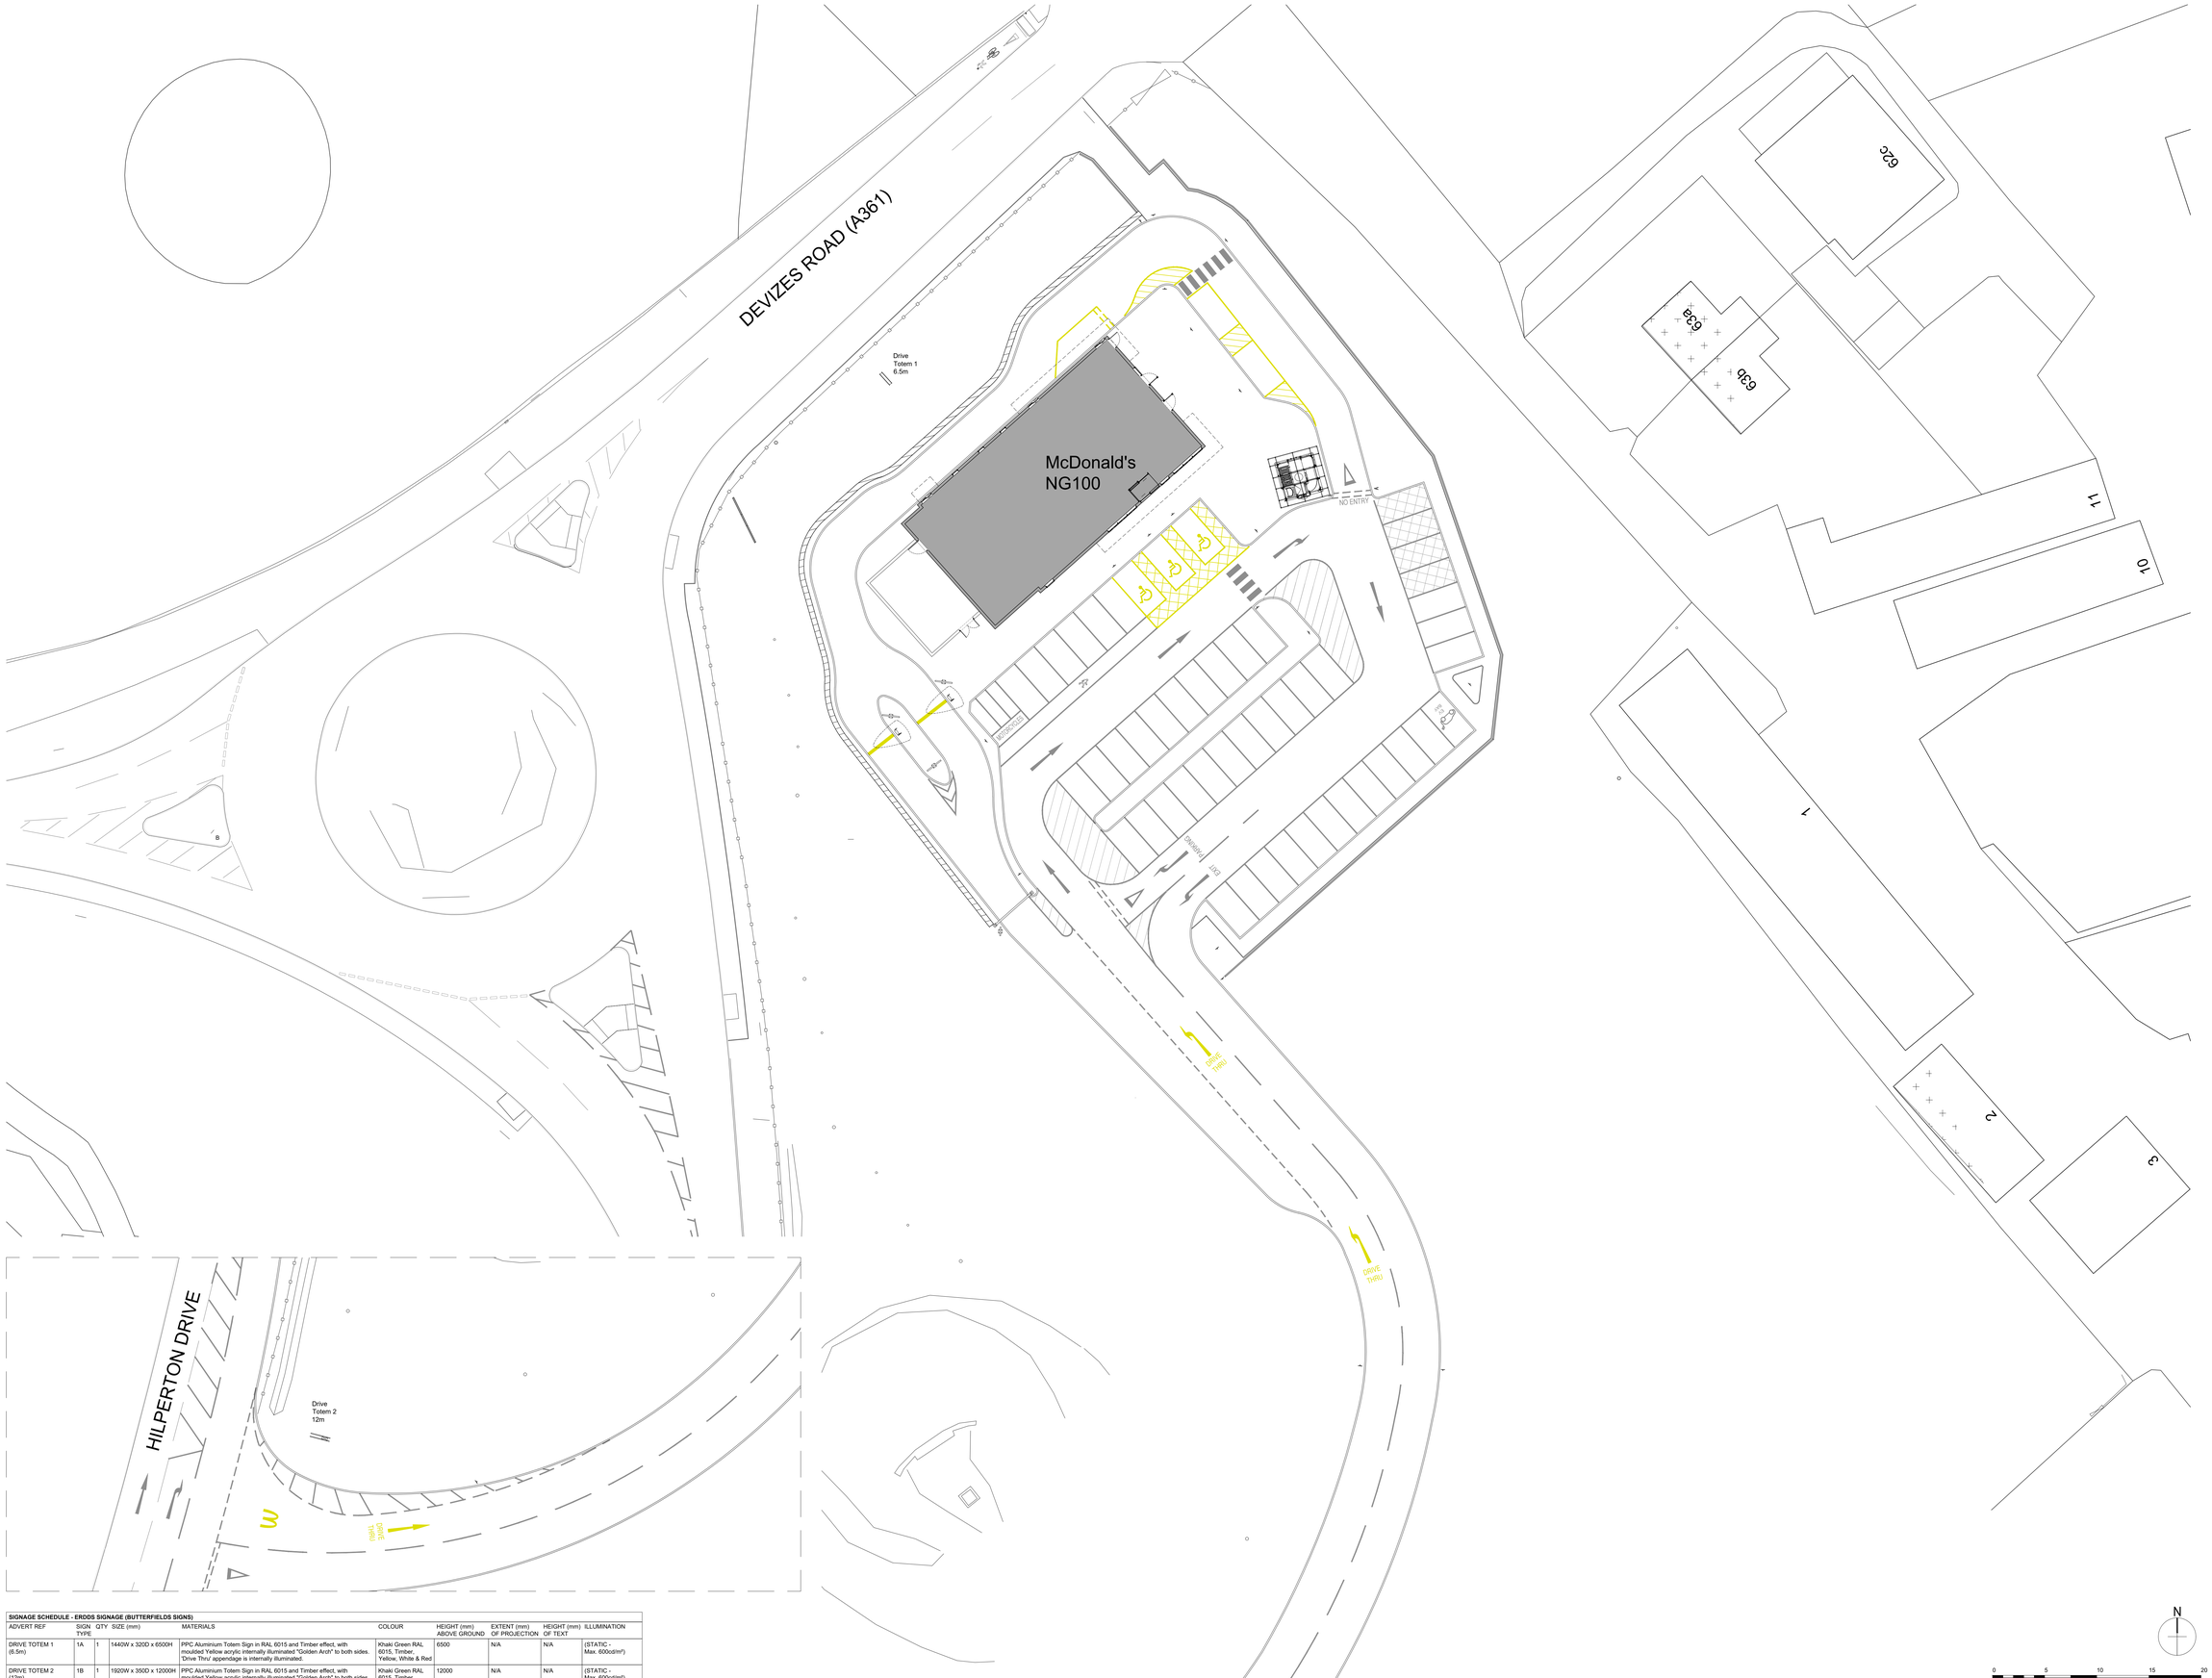


SIGNAGE SCHEDULE - ERDDS SIGNAGE (BUTTERFIELDS SIGNS)

ADVERT REF	SIGN TYPE	QTY	SIZE (mm)	MATERIALS	COLOUR	HEIGHT (mm) ABOVE GROUND	EXTENT (mm) OF PROJECTION	HEIGHT (mm) OF TEXT	ILLUMINATION
DRIVE TOTEM 1 (6.5m)	1A	1	1440W x 320D x 6500H	PPC Aluminium Totem Sign in RAL 6015 and Timber effect, with moulded Yellow acrylic internally illuminated "Golden Arch" to both sides. 'Drive Thru' appendage is internally illuminated.	Khaki Green RAL 6015, Timber, Yellow, White & Red	6500	N/A	N/A	(STATIC - Max. 600cd/m²)
DRIVE TOTEM 2 (12m)	1B	1	1920W x 350D x 12000H	PPC Aluminium Totem Sign in RAL 6015 and Timber effect, with moulded Yellow acrylic internally illuminated "Golden Arch" to both sides. 'Drive Thru' appendage is internally illuminated.	Khaki Green RAL 6015, Timber, Yellow, White & Red	12000	N/A	N/A	(STATIC - Max. 600cd/m²)

N

0 5 10 15 20
Scale in metres

Scurr Architects
80 Hamilton Road
Reading
Berkshire
RG1 5RE
T: 0118 7500600
E: info@scurr.co.uk
www.scurr.co.uk
architects ■ designers ■ project managers

Notes:
All drawings to be read in conjunction with all other drawings as noted on issue sheet.

REV.	DATE	DRAWN. REVISION.	BY	CHECKED
B	29.03.23	Building model updated.	DE	JK
A	21.10.22	Pedestrian & patio accesses amended. Patio layout revised.	JK	-

GENERAL NOTES:
All works are to be undertaken in accordance with the Building Regulations and the latest British Standards.
All proprietary products are to be installed and used strictly in accordance with the manufacturer's recommendations.
All dimensions to be checked on site prior to construction.
All construction works to comply with the requirements of CDM under the Construction (Design Management) Regulations 2015.

PROPOSED DEVELOPMENT AT | STORE No. (-)
Hilperton Drive / Pavcroft Mead | NB 8017
TROWBRIDGE BA14

ON BEHALF OF
McDonald's Restaurants Ltd

DRAWING TITLE (-)
Site Layout Plan
Drive Totem

NG100

DRAWN BY	CHECKED BY	DRAWING No.
SY	JK	8297-SA-8017-P022 B
SCALE @ SIZE	DATE	
1:200@A0	Sept 2022	

Scurr Architects
80 Hamilton Road
Reading
Berkshire
RG1 5RE
T: 0118 7500600
E: info@scurr.co.uk
www.scurr.co.uk
architects ■ designers ■ project managers

© Copyright McDonald's Restaurants & Scurr Architects