
Scurr Architects
85 Southdown Road
Harpenden
Hertfordshire
AL5 1PR
T: 01582 793999
email: scurrs@scurr.co.uk
www.scurr.co.uk
architects designers project managers

Application Boundary:

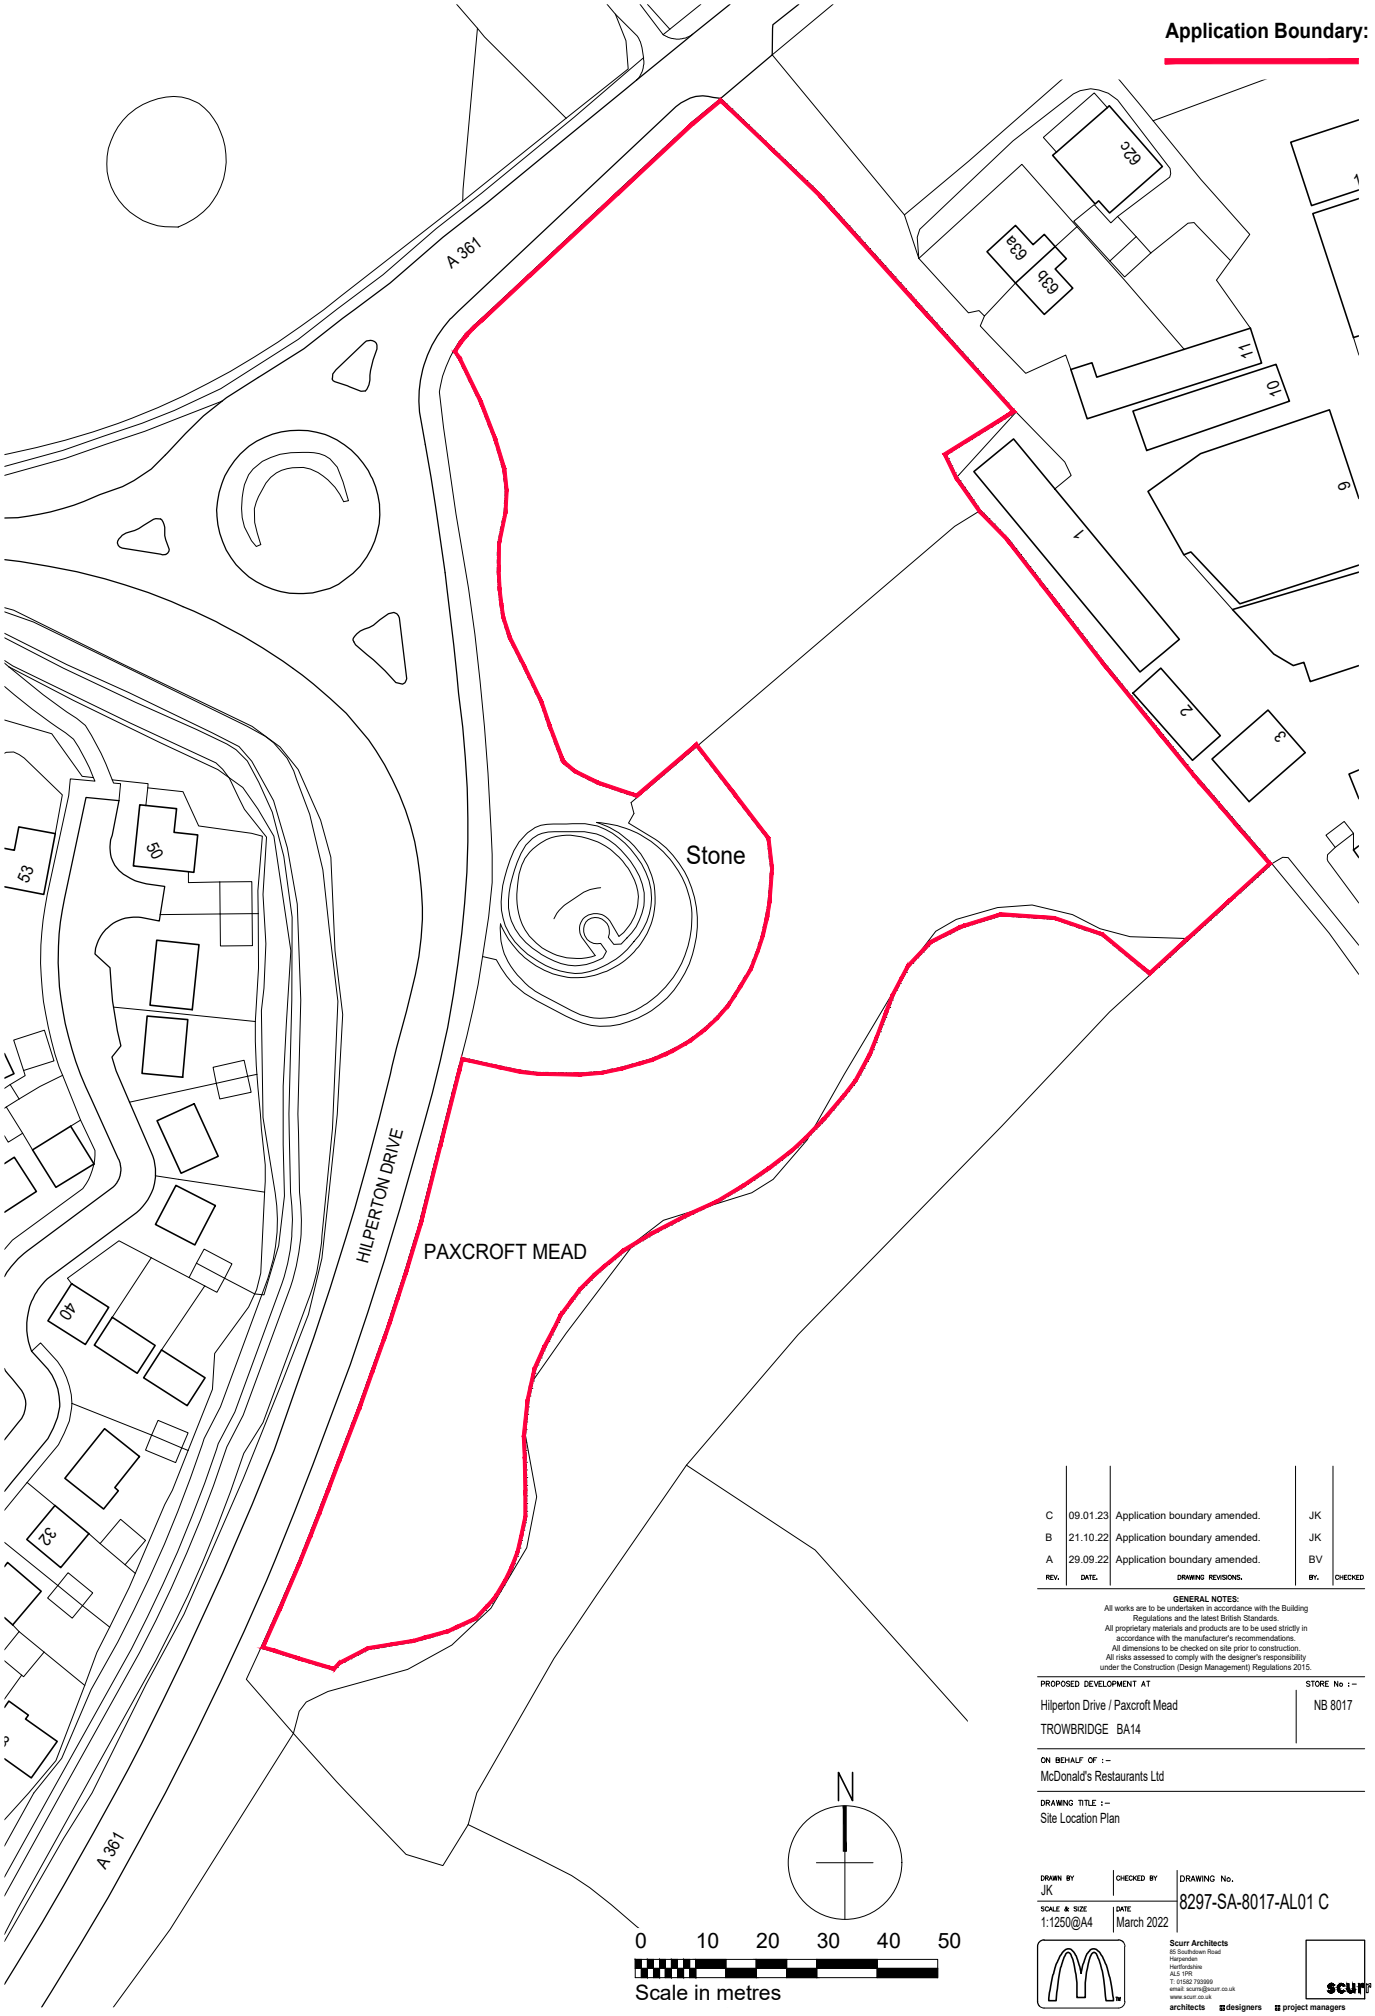

REV.	DATE.	DRAWING REVISIONS.	BY.	CHECKED
C	09.01.23	Application boundary amended.	JK	
B	21.10.22	Application boundary amended.	JK	
A	29.09.22	Application boundary amended.	BV	

GENERAL NOTES:
All works are to be undertaken in accordance with the Building Regulations and the latest British Standards.
All proprietary materials and products are to be used strictly in accordance with the manufacturer's recommendations.
All dimensions to be checked on site prior to construction.
All risks assessed to comply with the designer's responsibility under the Construction (Design Management) Regulations 2015.

PROPOSED DEVELOPMENT AT
Hilperton Drive / Paxcroft Mead
TROWBRIDGE BA14

STORE No :-
NB 8017

ON BEHALF OF :-
McDonald's Restaurants Ltd

DRAWING TITLE :-
Site Location Plan

DRAWN BY	CHECKED BY	DRAWING No.
JK		8297-SA-8017-AL01 C
SCALE & SIZE	DATE	
1:1250@A4	March 2022	

Scurr Architects
85 Southdown Road
Harpenden
Hertfordshire
AL5 1PR
T: 01582 793999
email: scurrs@scurr.co.uk
www.scurr.co.uk
architects designers project managers

© Copyright McDonald's Restaurants & Scurr Architects

Ordnance Survey (c) Crown Copyright 2018. All rights reserved. Licence number 100022432