
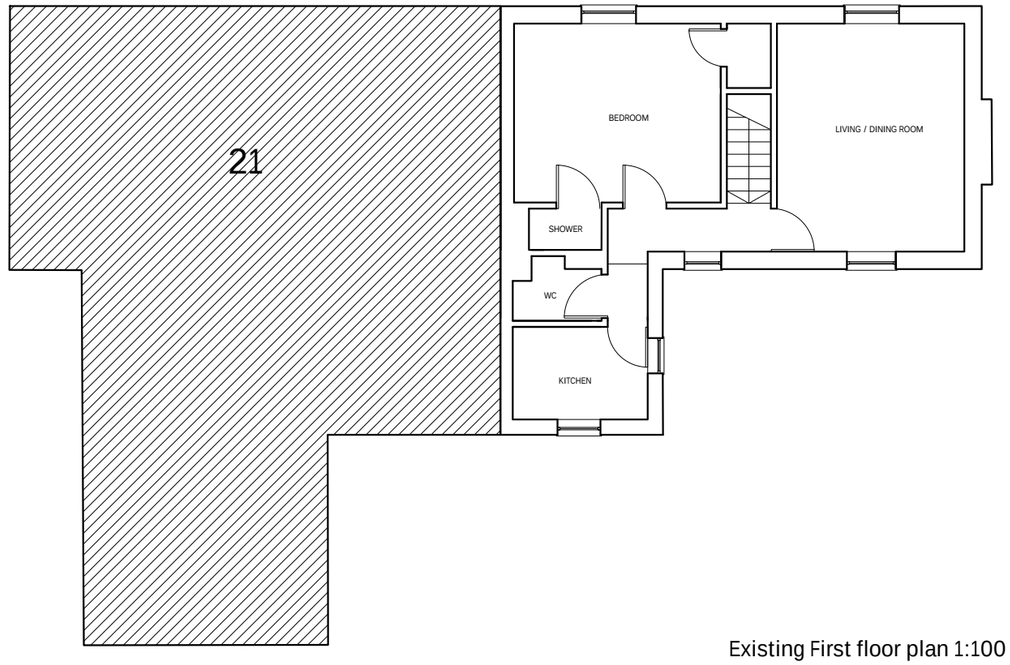


Existing First floor plan 1:100

UNION STREET

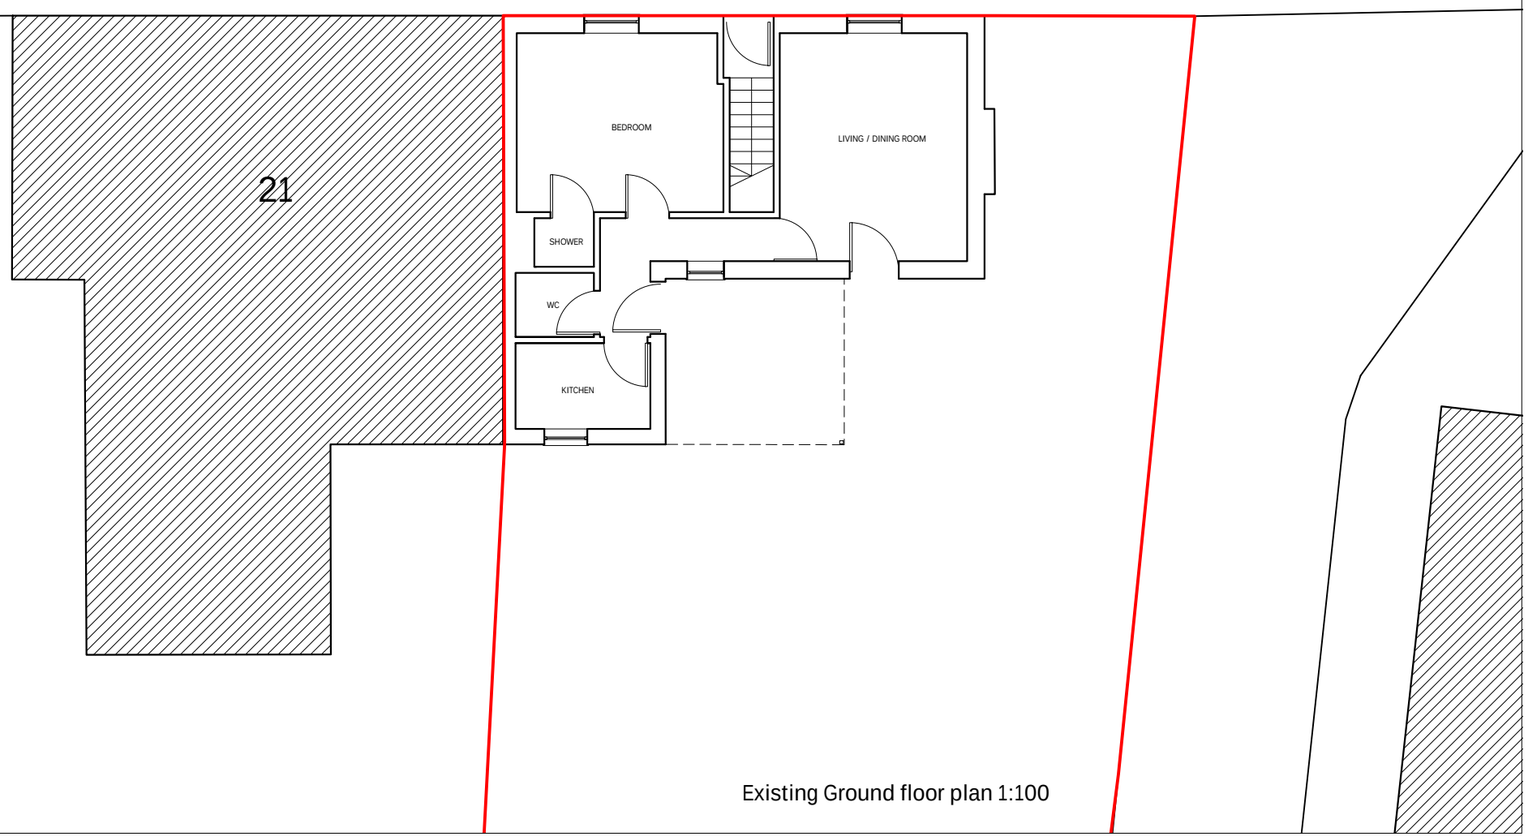


Existing Ground floor plan 1:100


Do not scale from this drawing except for planning purposes. Verify all dimensions on site. Drawing should be read in conjunction with information from all other design consultants and contractors. All drawings in digital format are for reference only, paper copies are available on request.

FOR PLANNING

© MORRISON STUDIOS

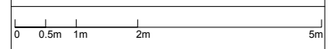

1:100 Scale bar

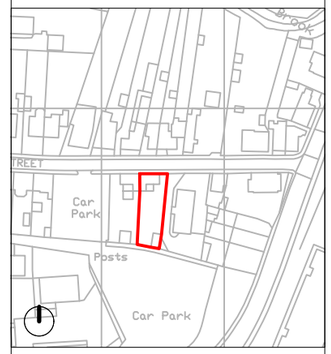

1:2500 Location plan

P01	Issued for Planning	KM	07/07/23
Rev	Details	Drwn	Date

MORRISON STUDIOS
architecture | design | interiors

Client:
Mr Harney

Project:
21 A&B Union Street

Title: Existing floor plans and location plan

Scale: As indicated @ A3

23-30-PL-120

Original printed at A3