

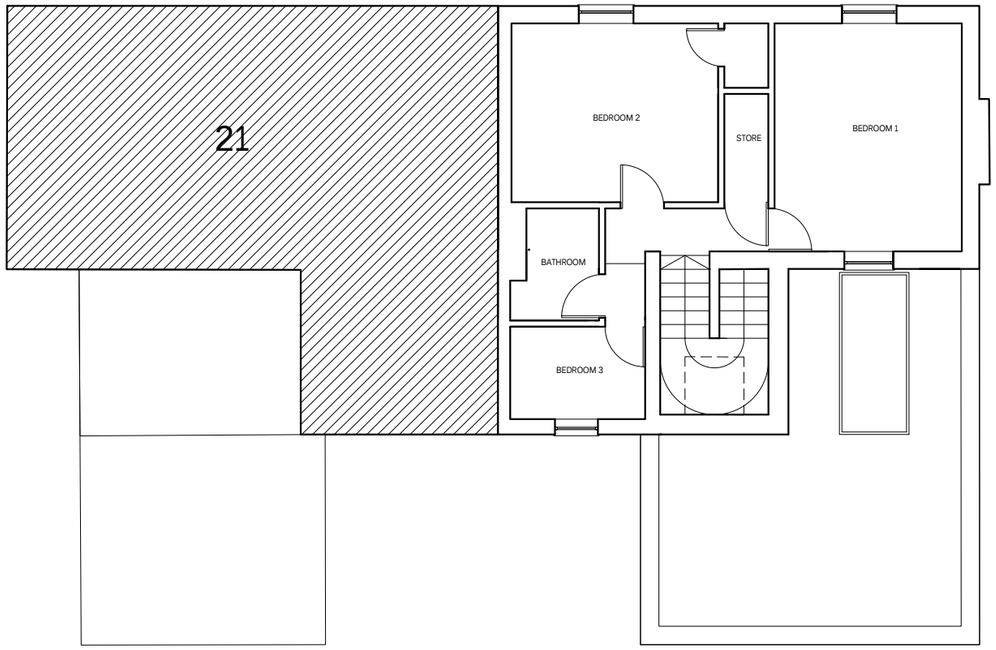


Proposed First floor plan 1:100

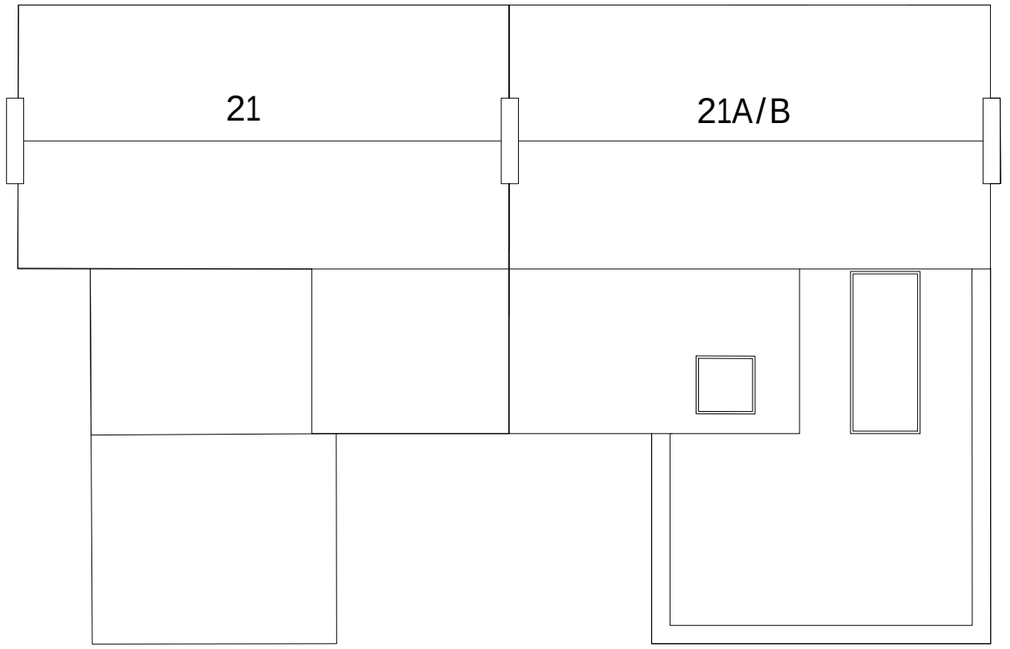

Proposed roof plan 1:100

UNION STREET

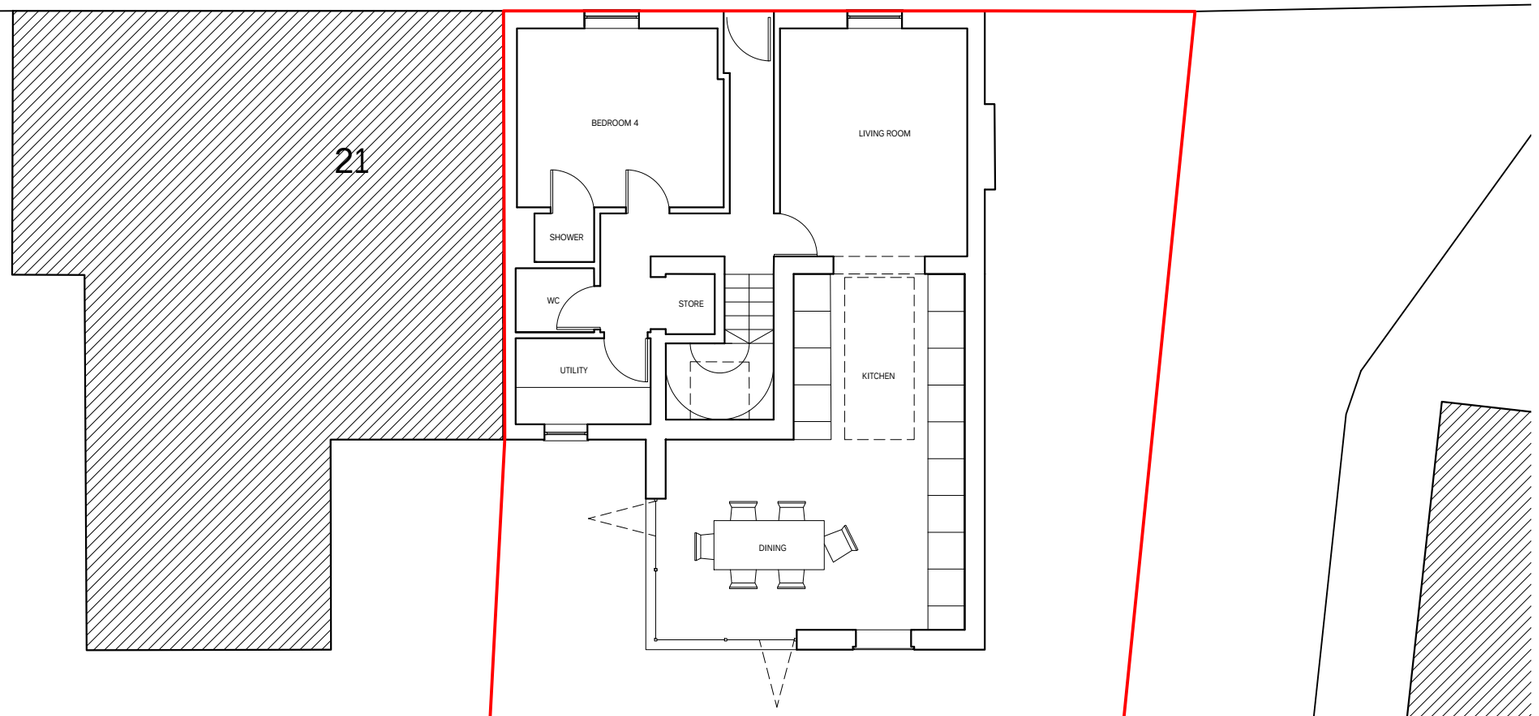


Proposed Ground floor plan 1:100


Do not scale from this drawing except for planning purposes. Verify all dimensions on site. Drawing should be read in conjunction with information from all other design consultants and contractors. All drawings in digital format are for reference only, paper copies are available on request.

FOR PLANNING

© MORRISON STUDIOS

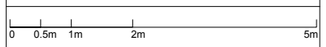

1:100 Scale bar

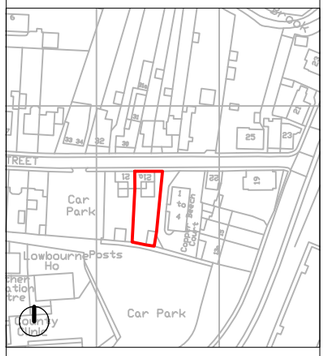

1:2500 Proposed location plan

Rev	Details	Drwn	Date
P01	Issued for Planning	KM	07/07/23

MORRISON STUDIOS
architecture | design | interiors

Client:
Mr Harney

Project:
21 A&B Union Street

Title: Proposed floor plans

Scale: As indicated @ A3

23-30-PL-130

Original printed at A3