

0 1 2 3 4 5


Metres – 1:50 @ A1 (1:100 @ A3)

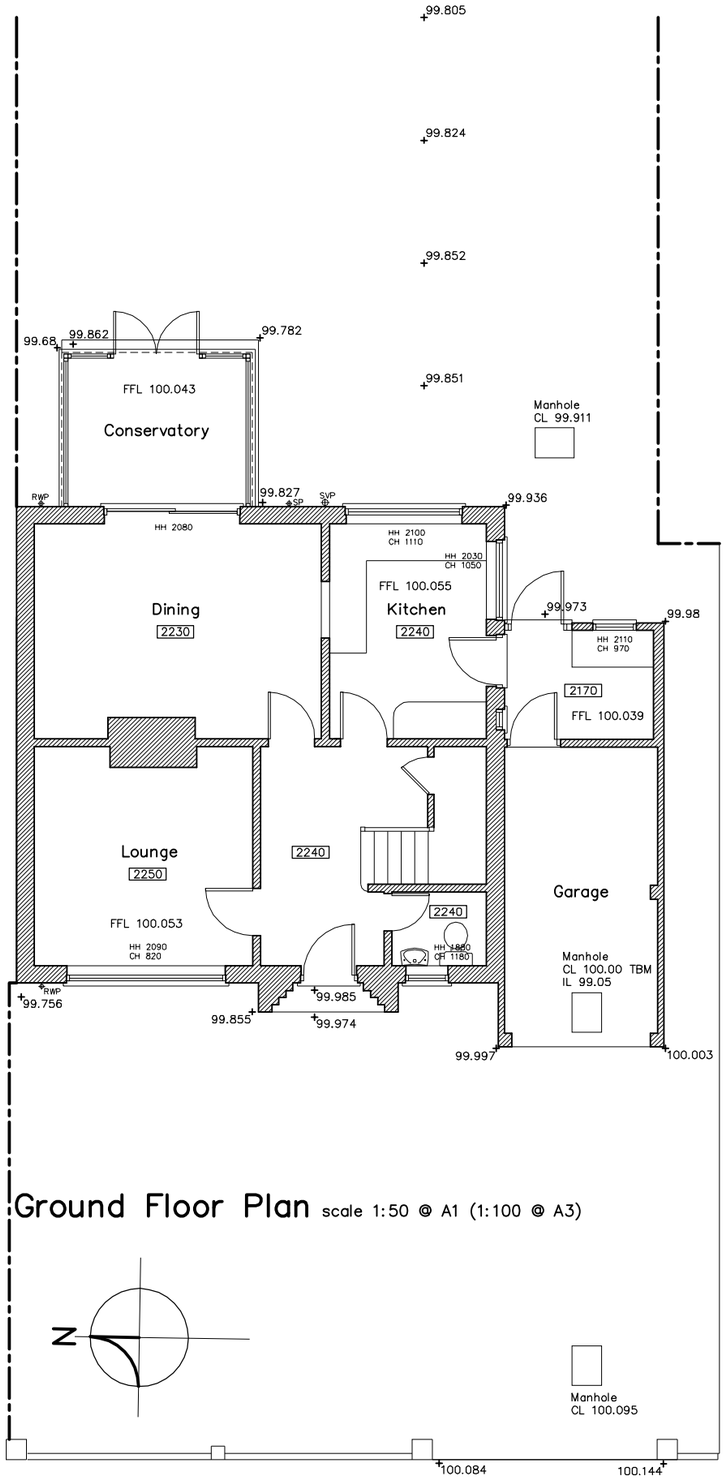

Ground Floor Plan scale 1:50 @ A1 (1:100 @ A3)

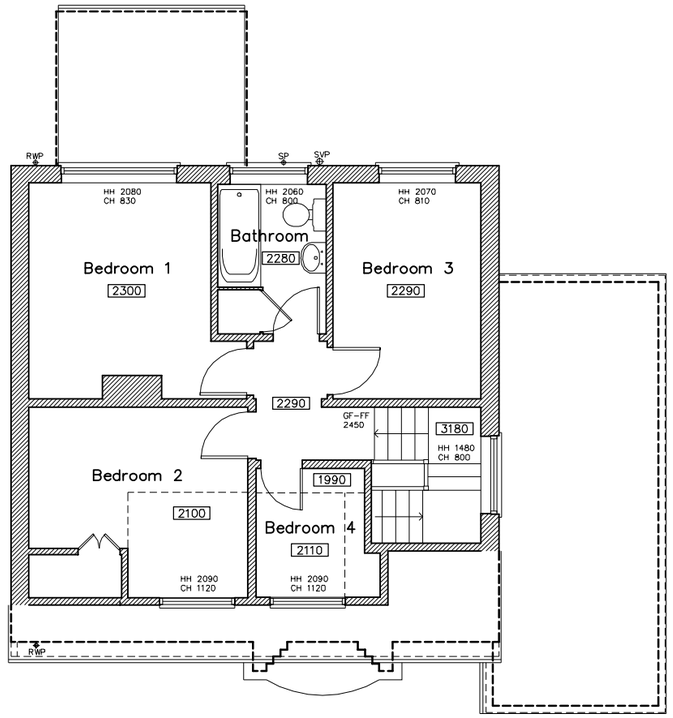

First Floor Plan scale 1:50 @ A1 (1:100 @ A3)

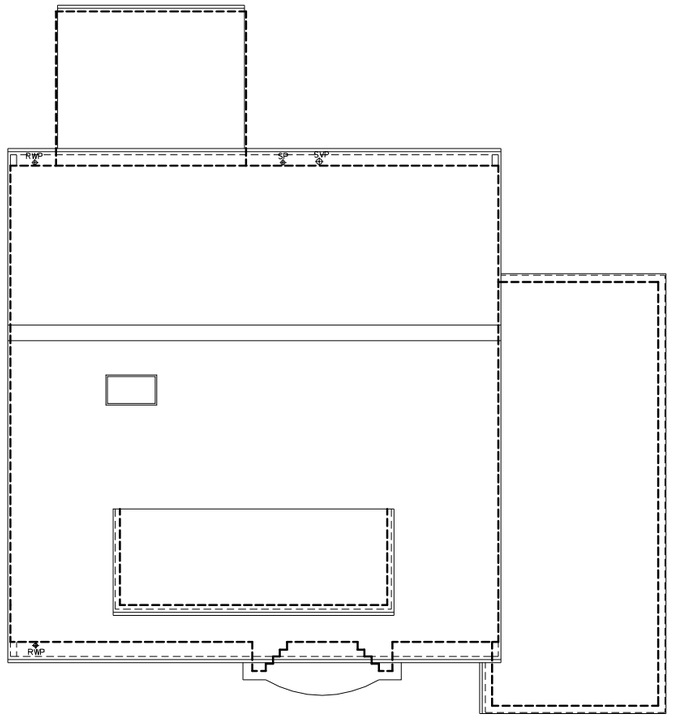

Roof Plan scale 1:50 @ A1 (1:100 @ A3)

Existing Plans for Proposed Extension and Alterations to 15 Montague Road, Salisbury

Rev	Revision	Date

Sarum Architecture
Bespoke Architectural Design
33 Old Meadows Walk,
Salisbury, Wiltshire, SP2 8PA
Website: www.sarumarchitecture.co.uk
Email: chris@sarumarchitecture.co.uk
Tel: 01722 238399 Mob: 07979 923861

Project: 15 Montague Road Salisbury

Drawing: Survey Plans

Client:

Drawing Scale: 1:50 (1:100 @ A3)

Drawing Number: 23/0376/su01