
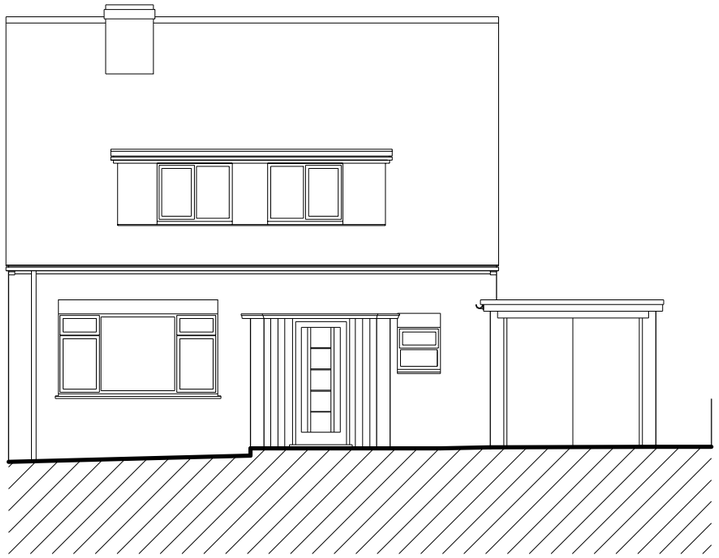


West Elevation scale 1:50 @ A1 (1:100 @ A3)

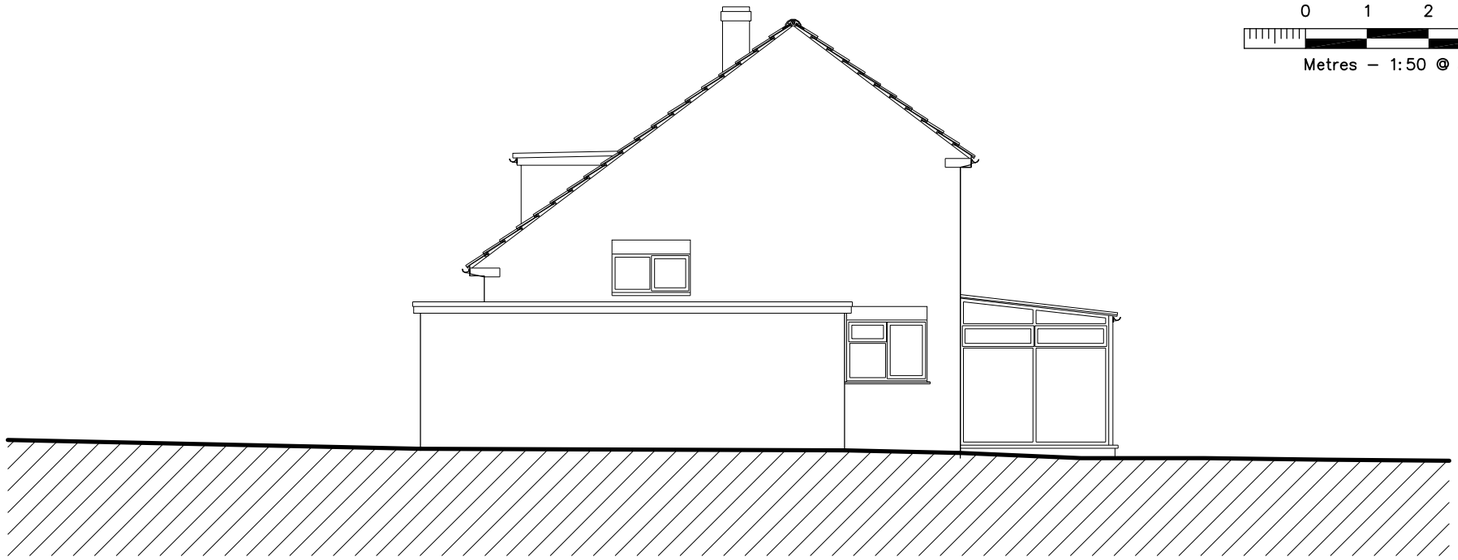


South Elevation scale 1:50 @ A1 (1:100 @ A3)

0 1 2 3 4 5

Metres – 1:50 @ A1 (1:100 @ A3)



East Elevation scale 1:50 @ A1 (1:100 @ A3)

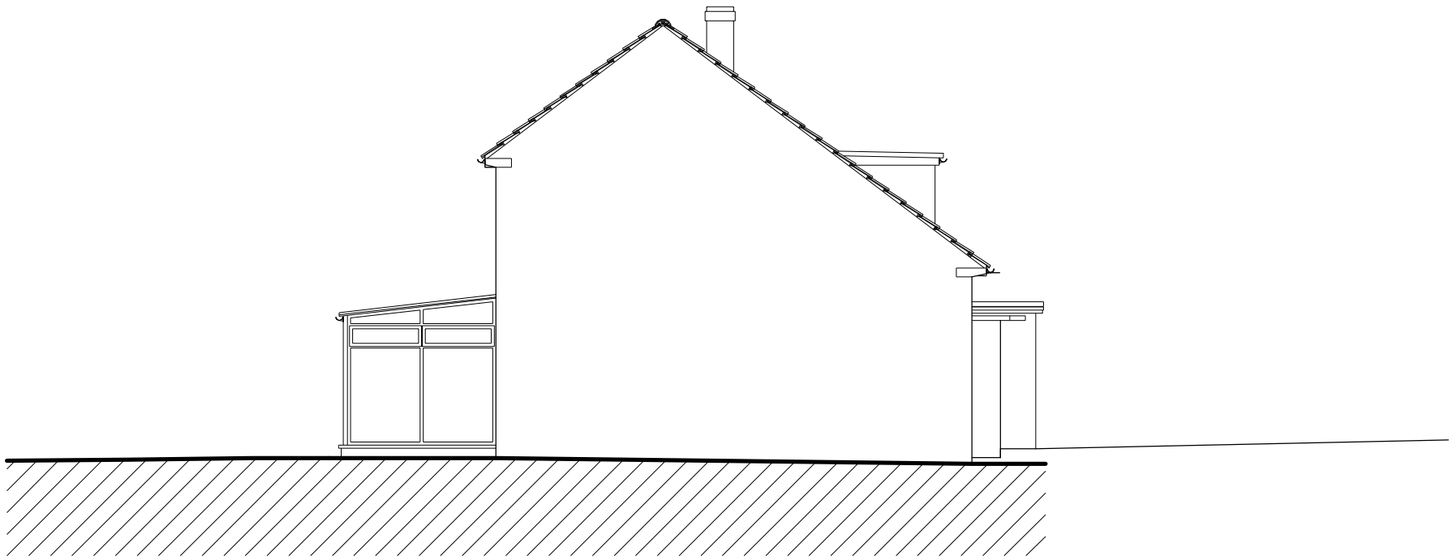

North Elevation scale 1:50 @ A1 (1:100 @ A3)

Existing Elevations for
Proposed Extension and Alterations to

15 Montague Road, Salisbury

Rev	Revision	Date

Sarum Architecture
Bespoke Architectural Design

33 Old Meadows Walk,
Salisbury, Wiltshire, SP2 8PA

Website: www.sarumarchitecture.co.uk
Email: chris@sarumarchitecture.co.uk
Tel: 01722 238399 Mob: 07979 923861

Project: 15 Montague Road Salisbury

Drawing: Survey Elevations

Client:

Drawing Scale: 1:50 (1:100 @ A3)

Drawing Number: 23/0376/su02