Woodlands Barn - Oaksey July 2023

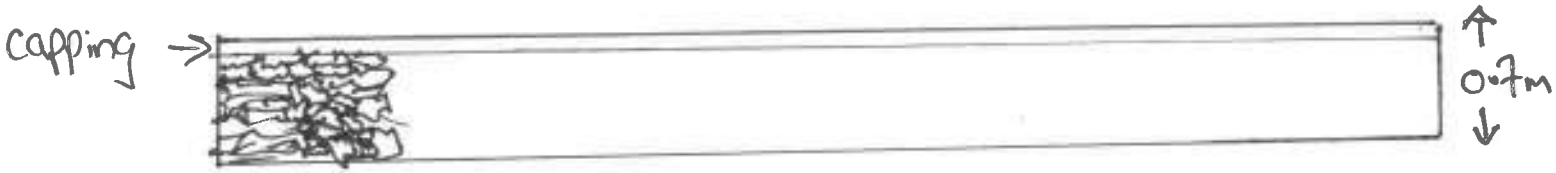

1:50 Stone wall - approx 8m in length - merging with existing boundary
view from the south / roadside
hedge will be planted on this side - see image from other properties

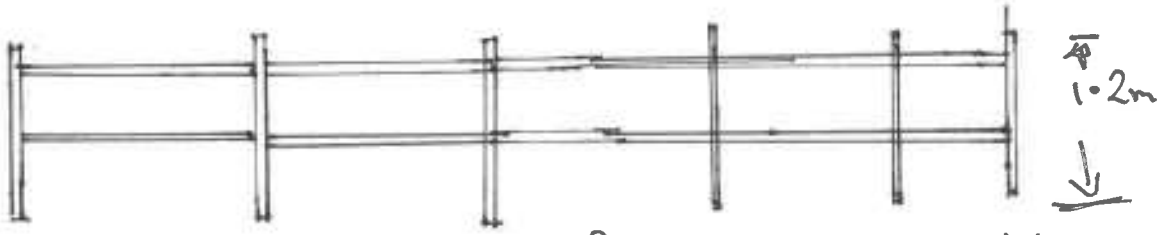

1:50 - Post + rail wooden fence approx 6.5m length



Existing stone wall from the eastern side of the access, this shows the capping that will be added and the wall at its highest.

The new wall to be constructed will be 0.7m but exactly the same design with the same capping.