
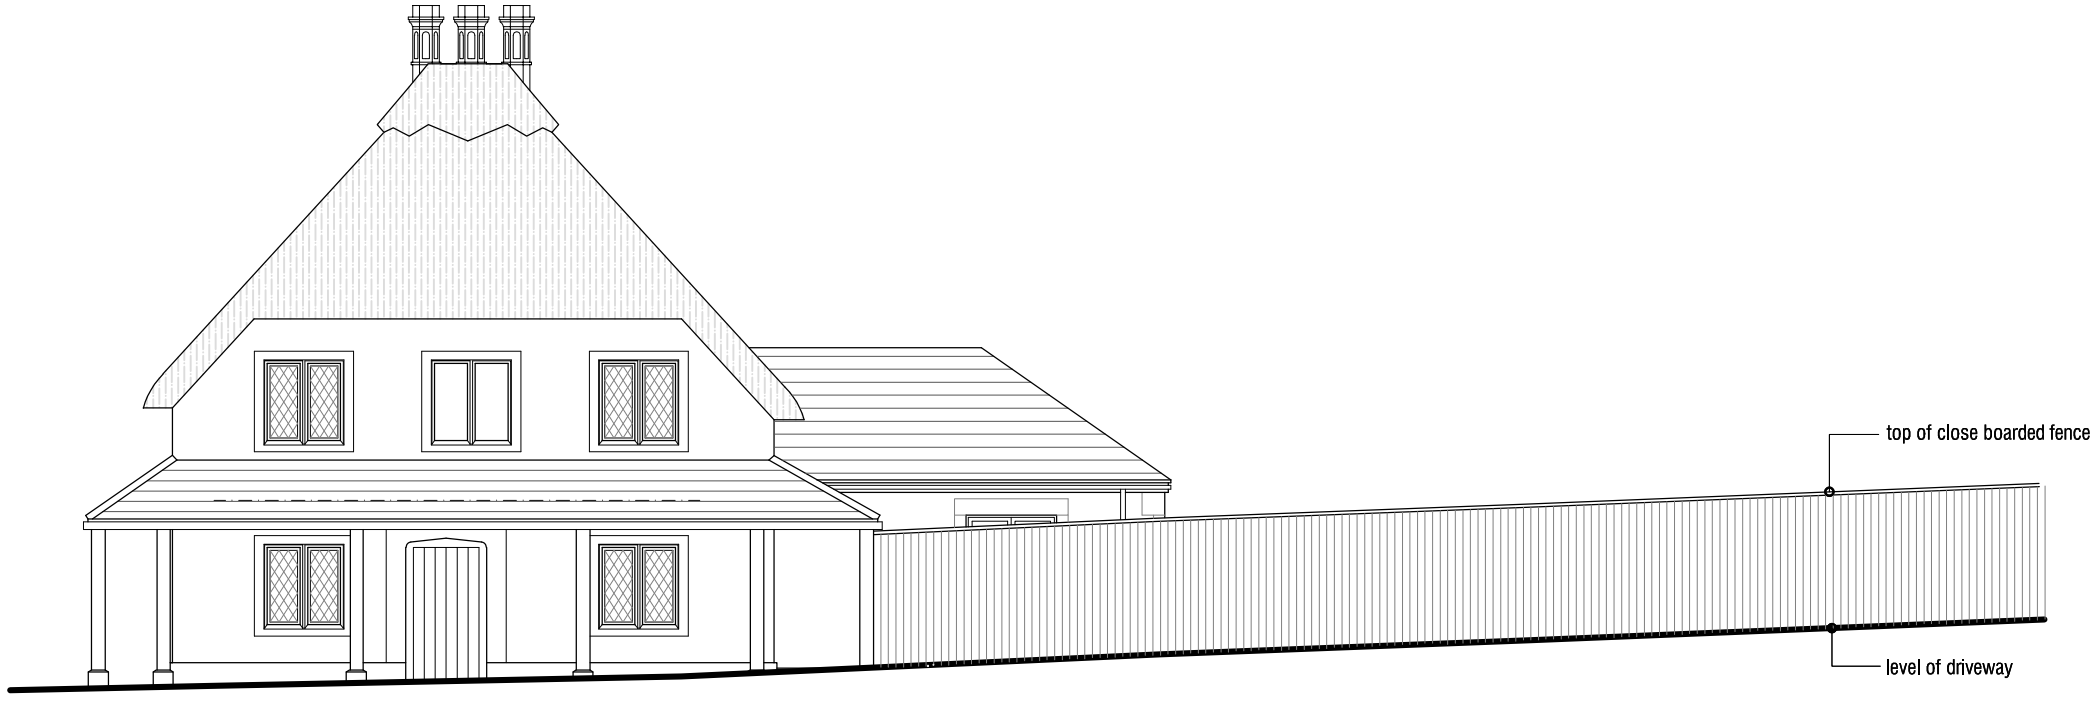


front : south east (from driveway)

49.00

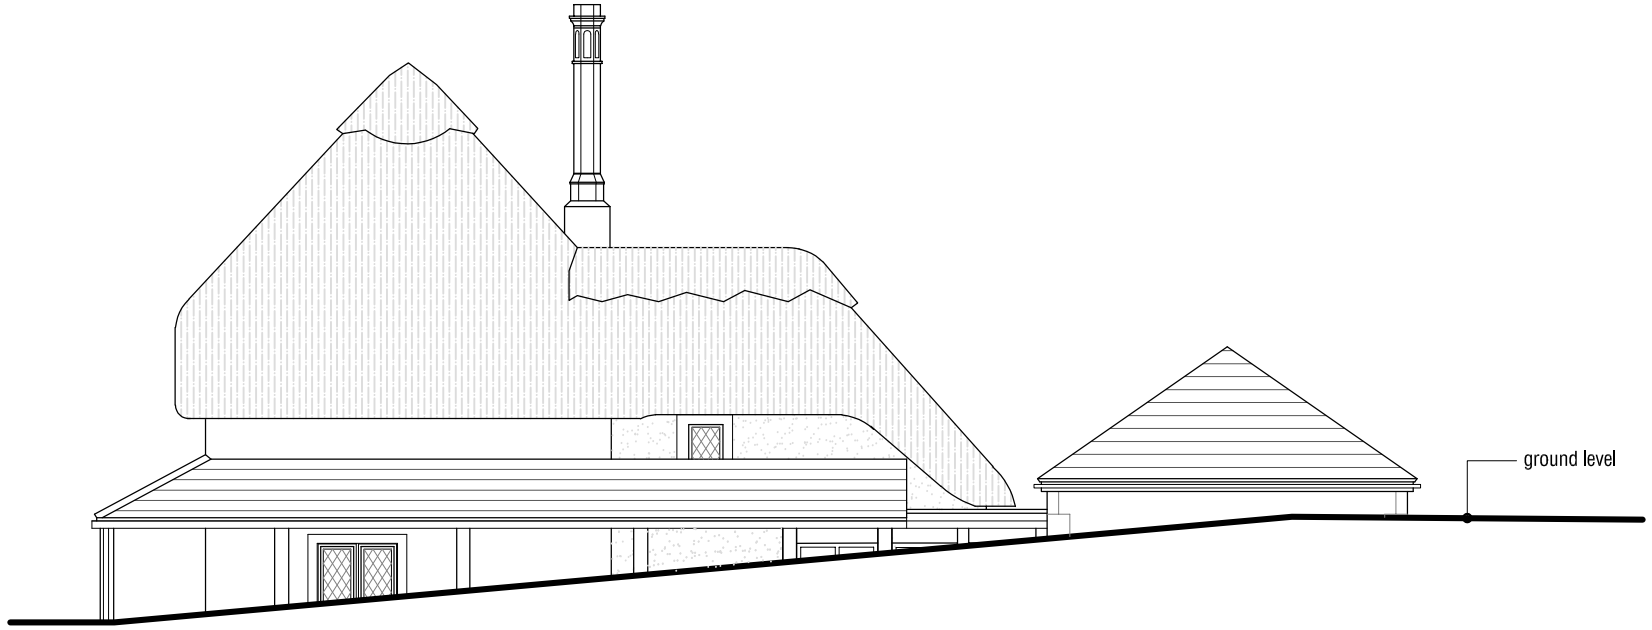

side : north east (from garden level)

0 1 2 3 4 5

LP PLANNING
CHARTERED PLANNING CONSULTANTS

REVISIONS.
A. 05-07-23 : HIPPED ROOF TO PROPOSED EXTENSION

PROJECT.
THE GATE HOUSE
LACKHAM, LACOCK

SCALE.
1:100 @ A3

DRAWING.
ELEVATIONS
PROPOSED

DRAWN.
B.K.

DRAWING NUMBER.
994:P:407A

DATE.
FEBRUARY 2023