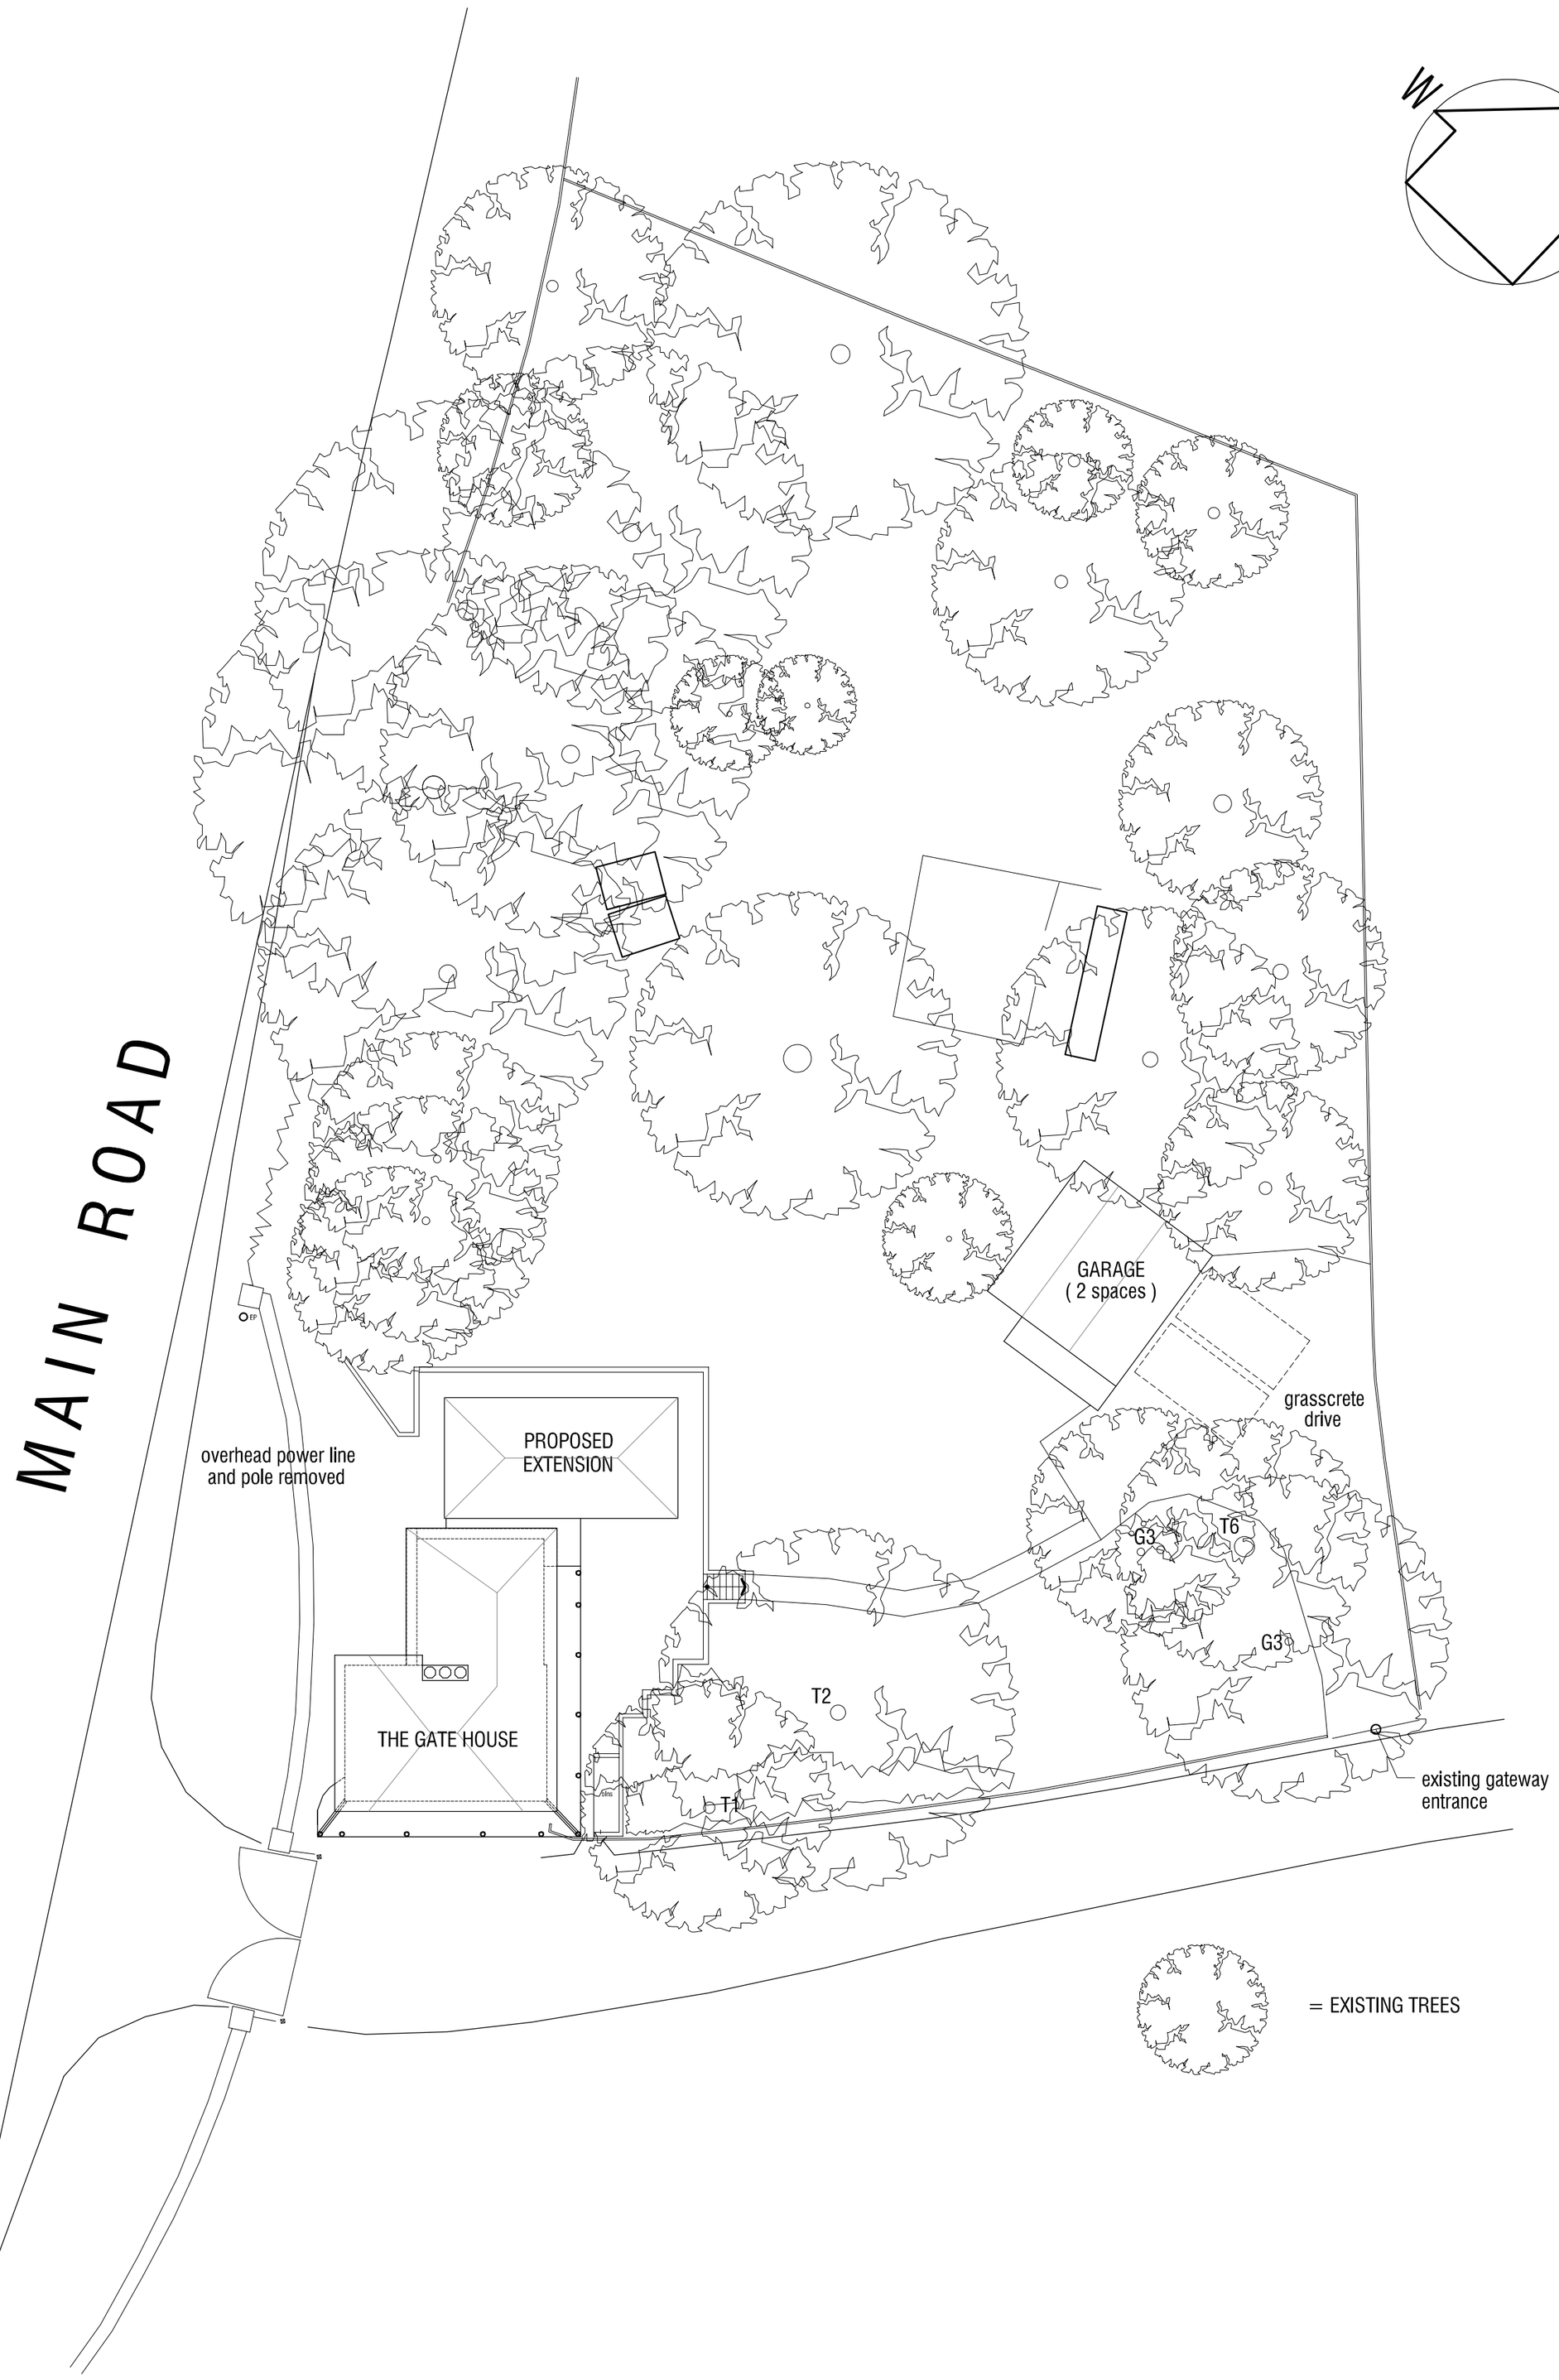

LP PLANNING
CHARTERED PLANNING CONSULTANTS

REVISIONS.
A. 05-07-23 : HIPPED ROOF TO PROPOSED EXTENSION.

PROJECT.
THE GATE HOUSE
LACKHAM, LACOCK

SCALE.
1:200 @ A2

DRAWING.
SITE PLAN
PROPOSED

DRAWN.
B.K.

DRAWING NUMBER.
994:P:401A

DATE.
FEBRUARY 2023