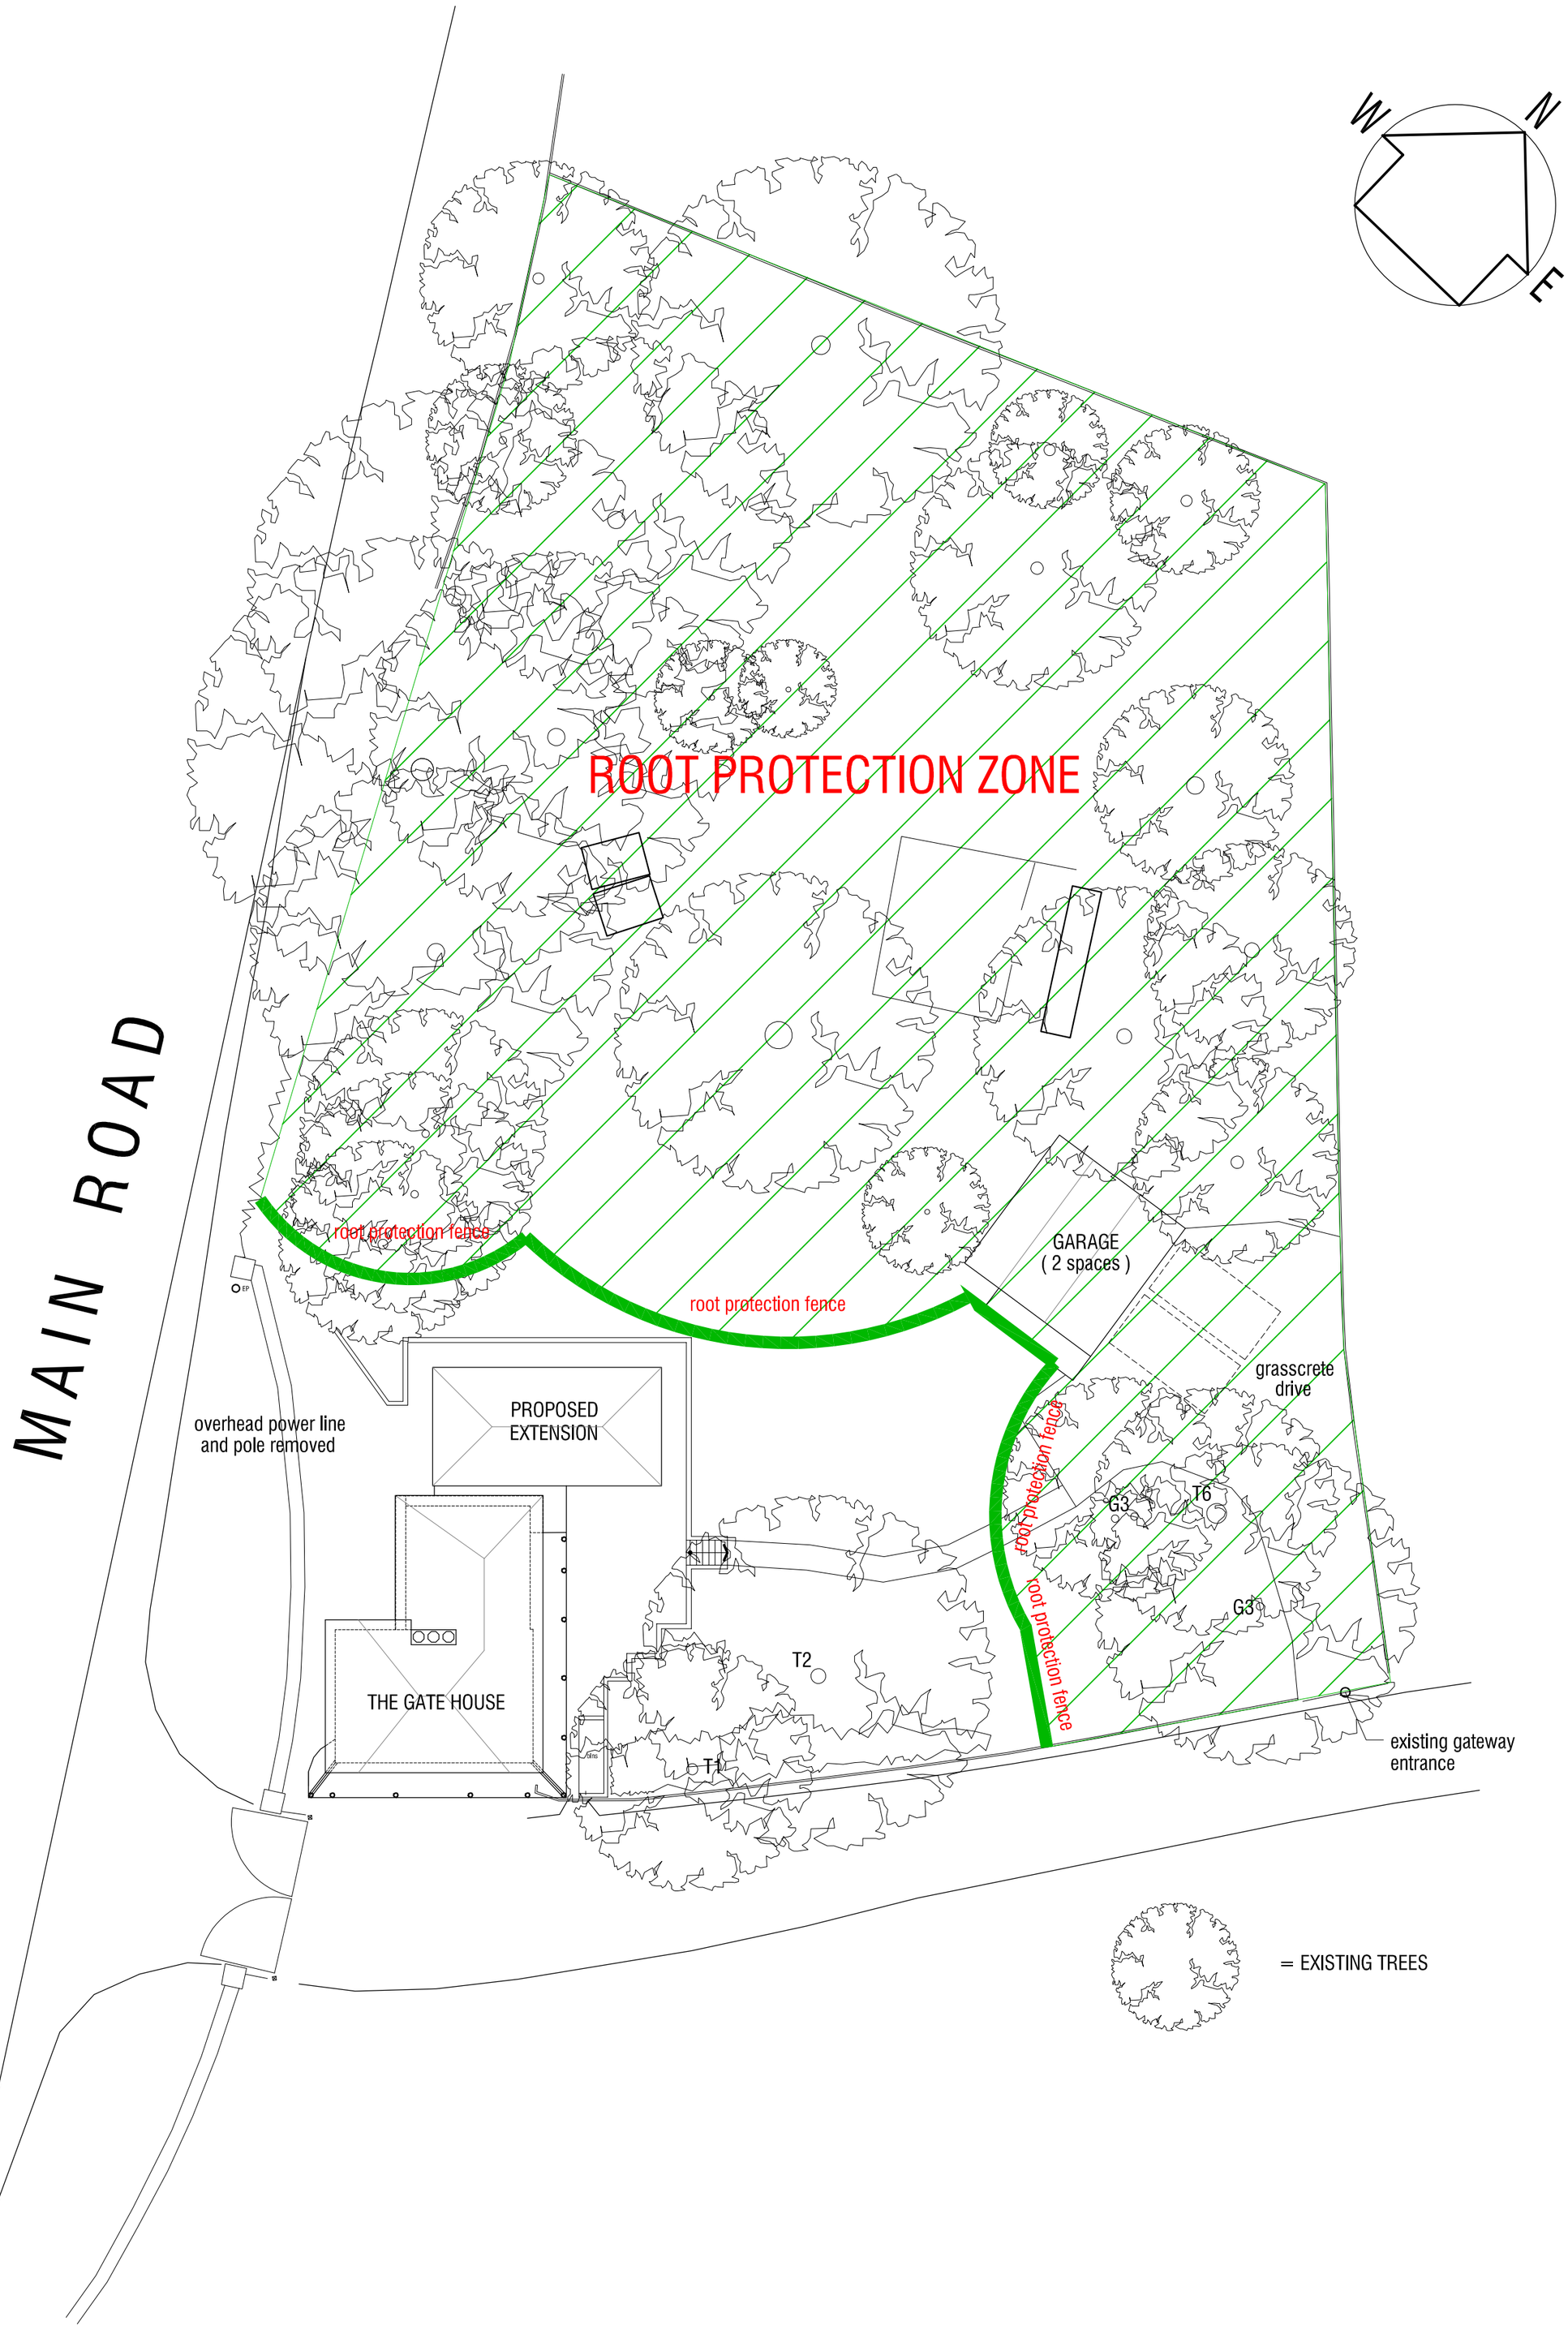

LP PLANNING
CHARTERED PLANNING CONSULTANTS

REVISIONS.

PROJECT.
THE GATE HOUSE
LACKHAM, LACOCK

SCALE.
1:200 @ A2

DRAWING.
ROOT PROTECTION PLAN
PROPOSED

DRAWN.
B.K.

DRAWING NUMBER.
994:P:410

DATE.
JULY 2023