


NOTES

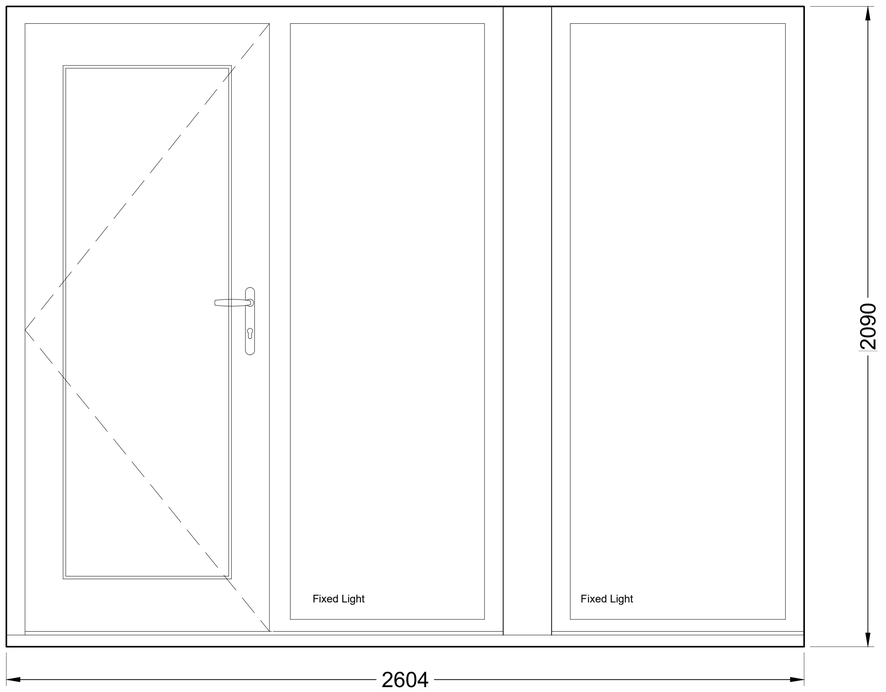


Existing Outbuilding - Door & Screen Elevation Detail
1:10

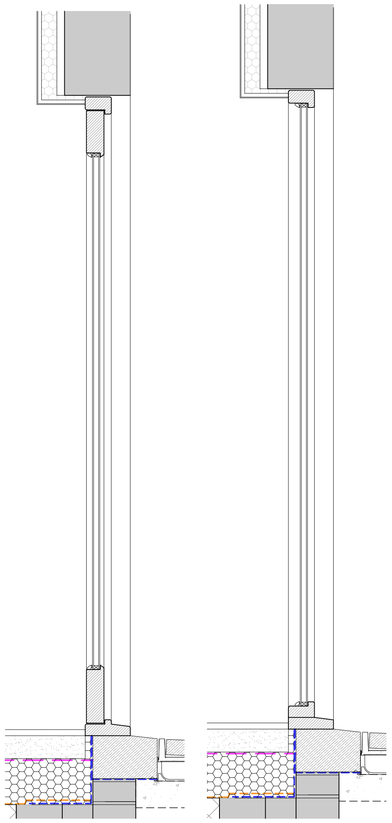


Existing Outbuilding - Door & Screen Section Details
1:10

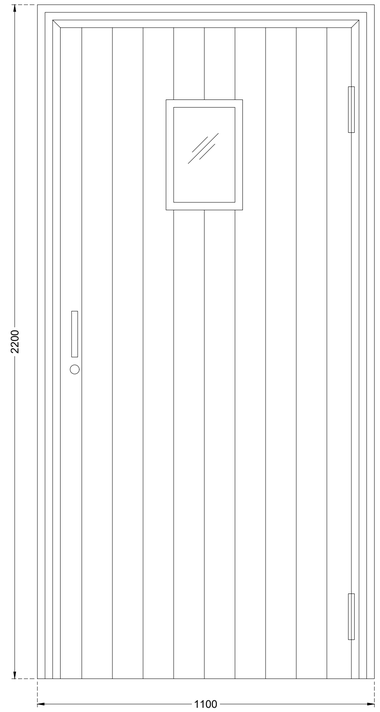


New Accommodation - Door Elevation Detail
1:10

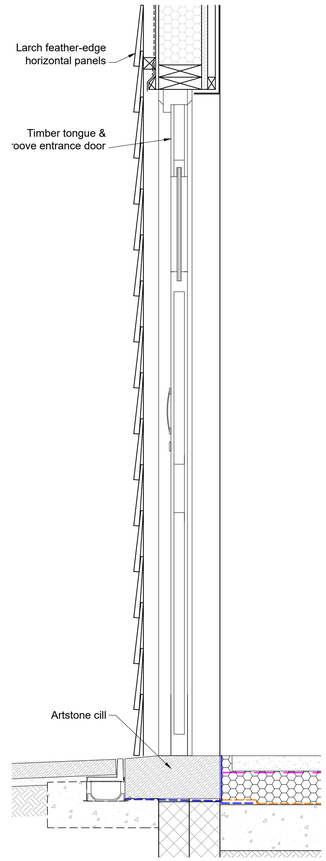

New Accommodation - Door Section Detail
1:10

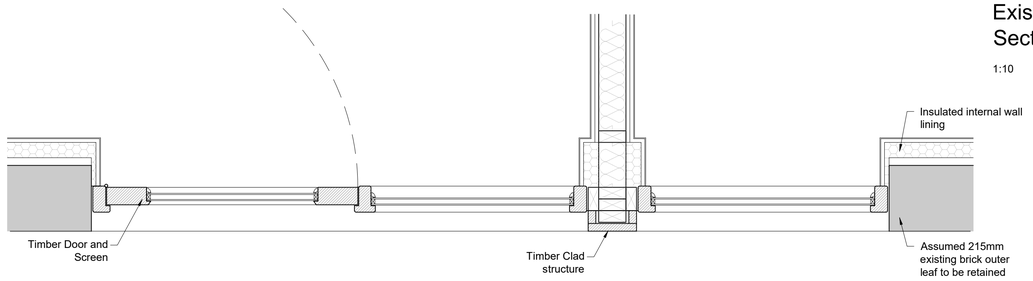

Existing Outbuilding - Door Plan Detail
1:10

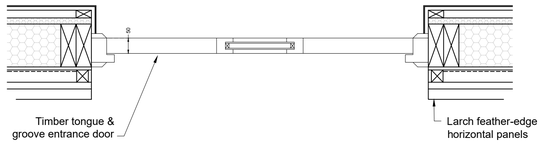

New Accommodation - Door Plan Detail
1:10

REV	DATE	DRWN	CHKD	REVISION DETAILS
A	03/05/23	HB	ARW	PLANNING ISSUE

PROJECT TITLE
Refurbishment of The Wheatsheaf,
Chilton Foliat, Wiltshire
RG17 0TE

CLIENT
Mr. A. Gott

© Harrison & Pitt Architects Ltd

DRAWING TITLE
AS PROPOSED
Door Details

DRAWING STATUS
PLANNING

SCALE : 1:10 @ A1
DATE : December 2022
DRAWN : HB
CHECKED : ARW

DRAWING No.
2398-023

REVISION
A

0 200 400 600 800mm

HPA CHARTERED ARCHITECTS
29 CASTLE HILL, LANCASTER LA1 1YN
☎ 01524 32479
hpa@hpa.ltd
www.hpa.ltd

DO NOT SCALE SITE DIMENSIONS FROM THIS DRAWING