

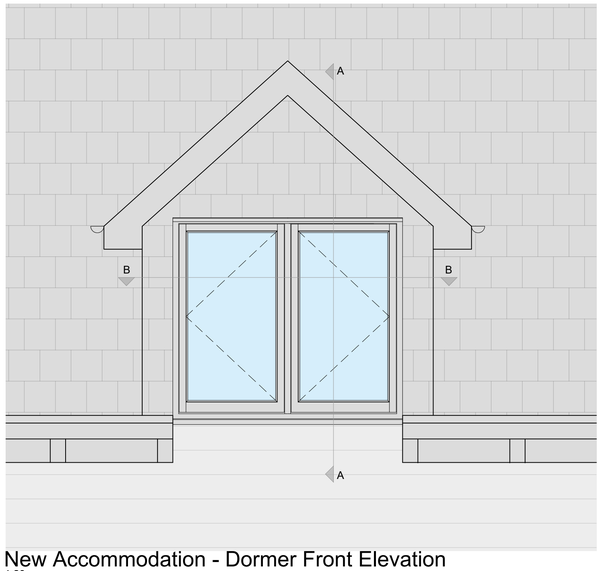


New Accommodation - Dormer Front Elevation
1:20

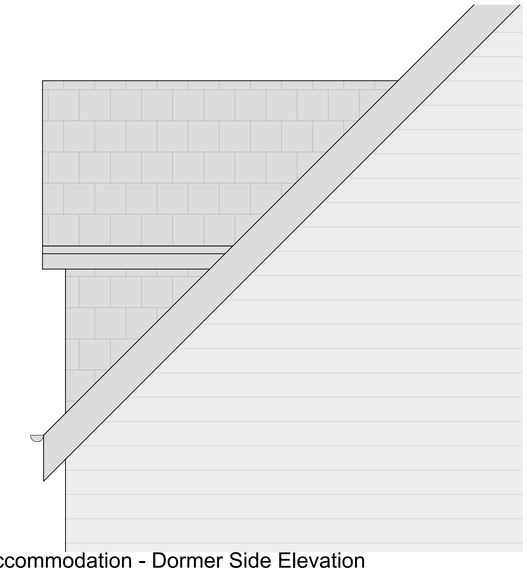

New Accommodation - Dormer Side Elevation
1:20

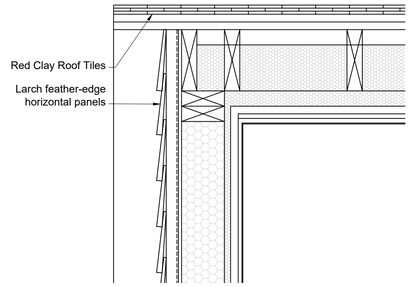


New Accommodation - Verge Detail
1:10

NOTES


NOT FOR CONSTRUCTION

DO NOT SCALE FROM THESE DRAWINGS


ALL DIMENSIONS TO BE CHECKED ON SITE

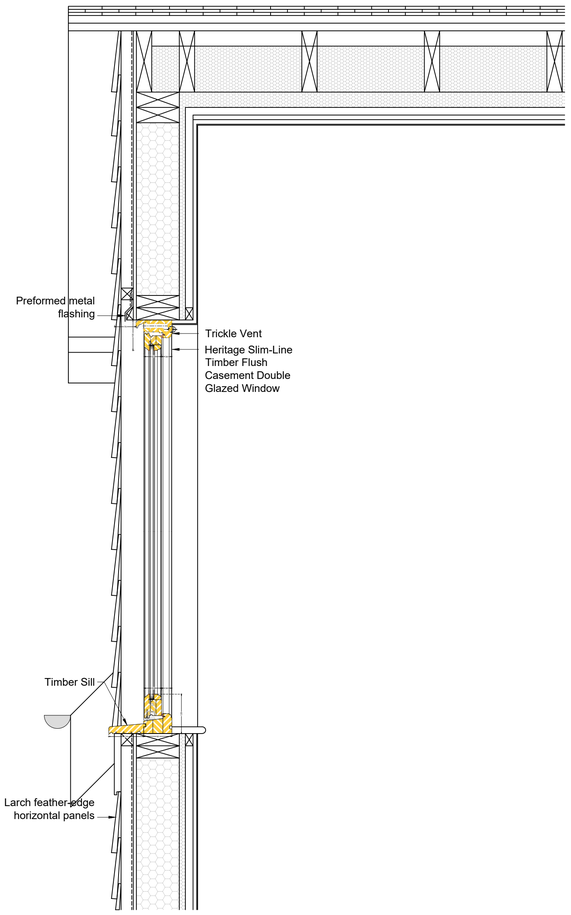

New Accommodation - Dormer Section A-A
1:10

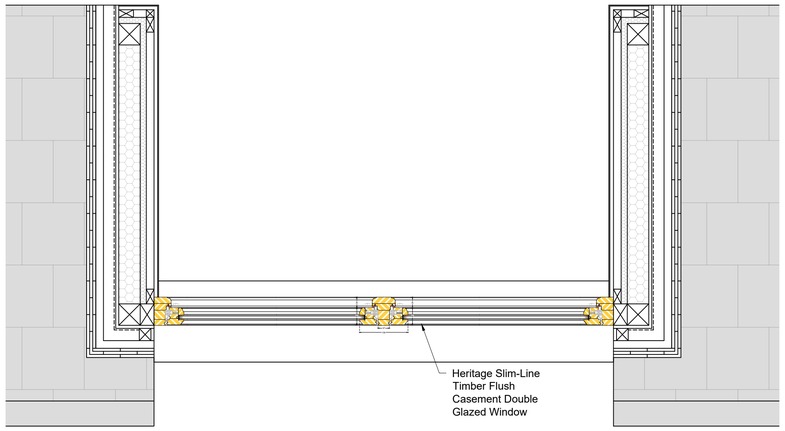

New Accommodation - Dormer Section B-B
1:10

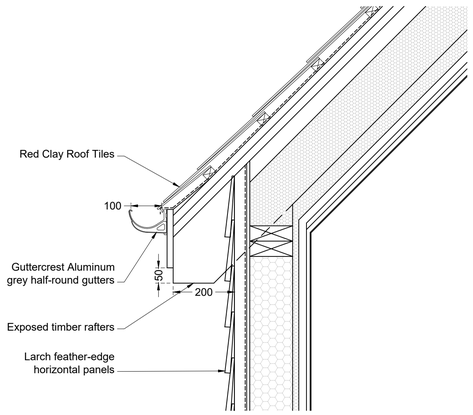

New Accommodation - Eaves Detail
1:10

1:10 0 200 400 600 800 1000mm

REV	DATE	DRWN	CHKD	REVISION DETAILS
A	23/02/23	HB	ARW	PLANNING ISSUE

PROJECT TITLE
Refurbishment of The Wheatsheaf,
Chilton Foliat, Wiltshire
RG17 0TE

CLIENT
Mr. A. Gott

DRAWING TITLE
© Harrison & Pitt Architects Ltd
AS PROPOSED
Dormer Elevations & Details, Verge & Eaves Details

DRAWING STATUS
PLANNING

DRAWING No.
2398-026

REVISION
A

SCALE : 1:20 @ A1
DATE : January 2023
DRAWN : HB
CHECKED : ARW

0 500 1000 1500mm

HPA CHARTERED ARCHITECTS
29 CASTLE HILL, LANCASTER LA1 1YN
☎ 01524 32479
hpa@hpa.ltd
www.hpa.ltd

DO NOT SCALE SITE DIMENSIONS FROM THIS DRAWING