

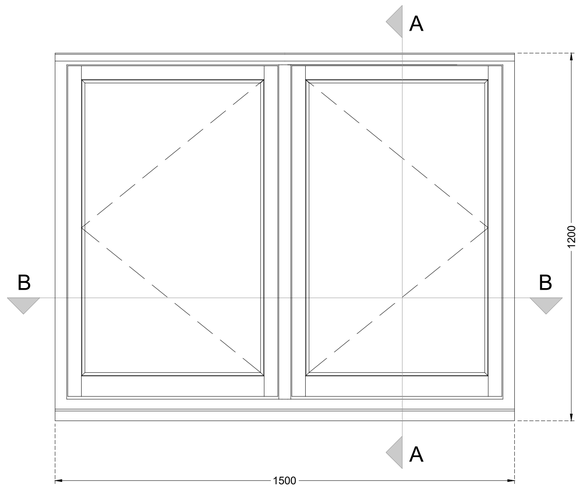


New Accommodation - Timber Window Elevation
1:10

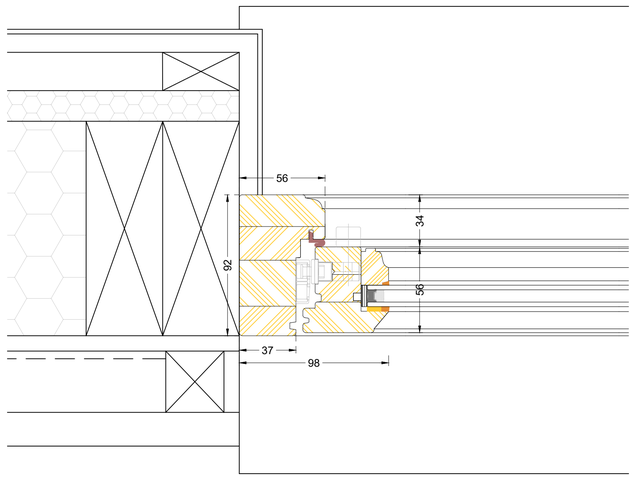

New Accommodation - Timber Window Jamb Detail
1:2

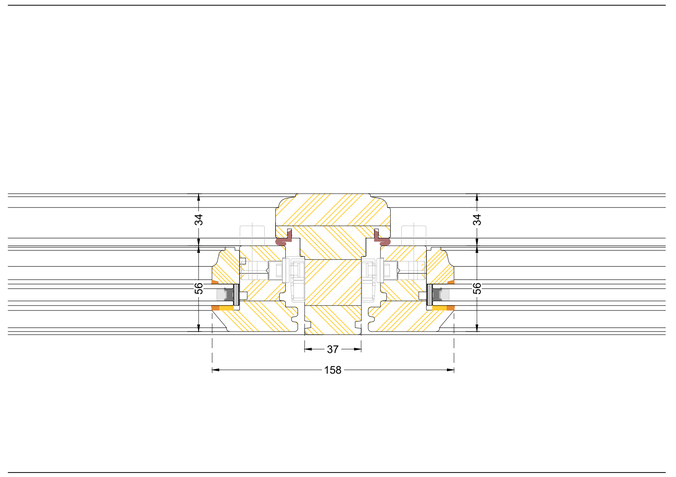


New Accommodation - Timber Window Mullion Detail
1:2

NOTES


NOT FOR CONSTRUCTION

DO NOT SCALE FROM THESE DRAWINGS


ALL DIMENSIONS TO BE CHECKED ON SITE

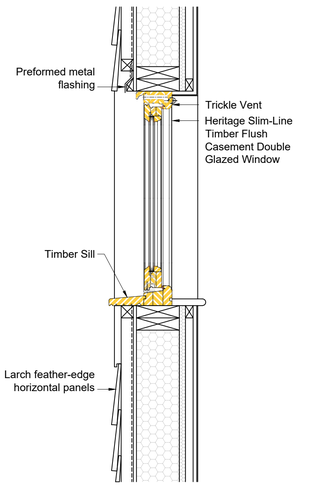


New Accommodation - Timber Window Section A-A
1:10

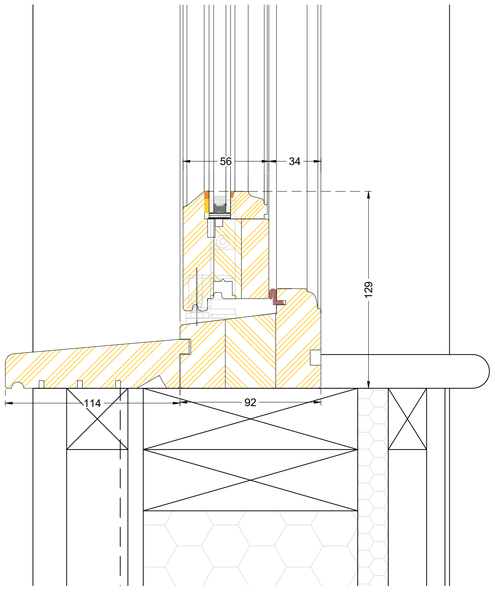

New Accommodation - Timber Window Cill Detail
1:2

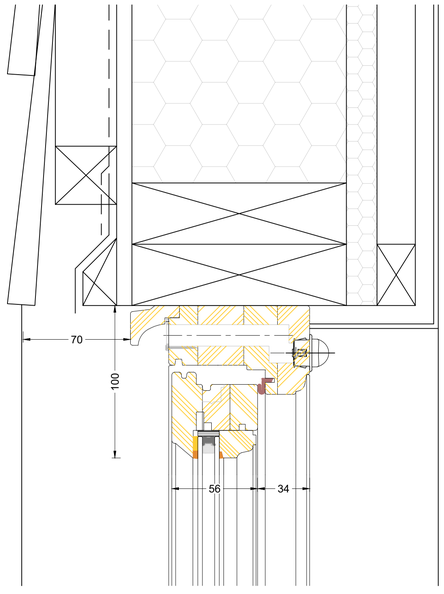

New Accommodation - Timber Window Head Detail
1:2

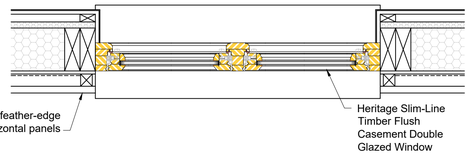

New Accommodation - Timber Window Section B-B
1:10

1:2 0 50 100 150 200mm

REV	DATE	DRWN	CHKD	REVISION DETAILS
A	23/02/23	HB	ARW	PLANNING ISSUE

PROJECT TITLE
Refurbishment of The Wheatsheaf,
Chilton Foliat, Wiltshire
RG17 0TE

CLIENT
Mr. A. Gott

© Harrison & Pitt Architects Ltd

DRAWING TITLE
AS PROPOSED
New Accommodation - Window Details

DRAWING STATUS
PLANNING

DRAWING No.
2398-021

REVISION
A

SCALE : 1:10 @ A1
DATE : January 2023
DRAWN : HB
CHECKED : ARW

0 200 400 600 800mm

HPA CHARTERED ARCHITECTS
29 CASTLE HILL, LANCASTER LA1 1YN
☎ 01524 32479
hpa@hpa.ltd
www.hpa.ltd

DO NOT SCALE SITE DIMENSIONS FROM THIS DRAWING