

Location Plan

Scale 1:1250

00 25 50 100

OS 2022 100038864

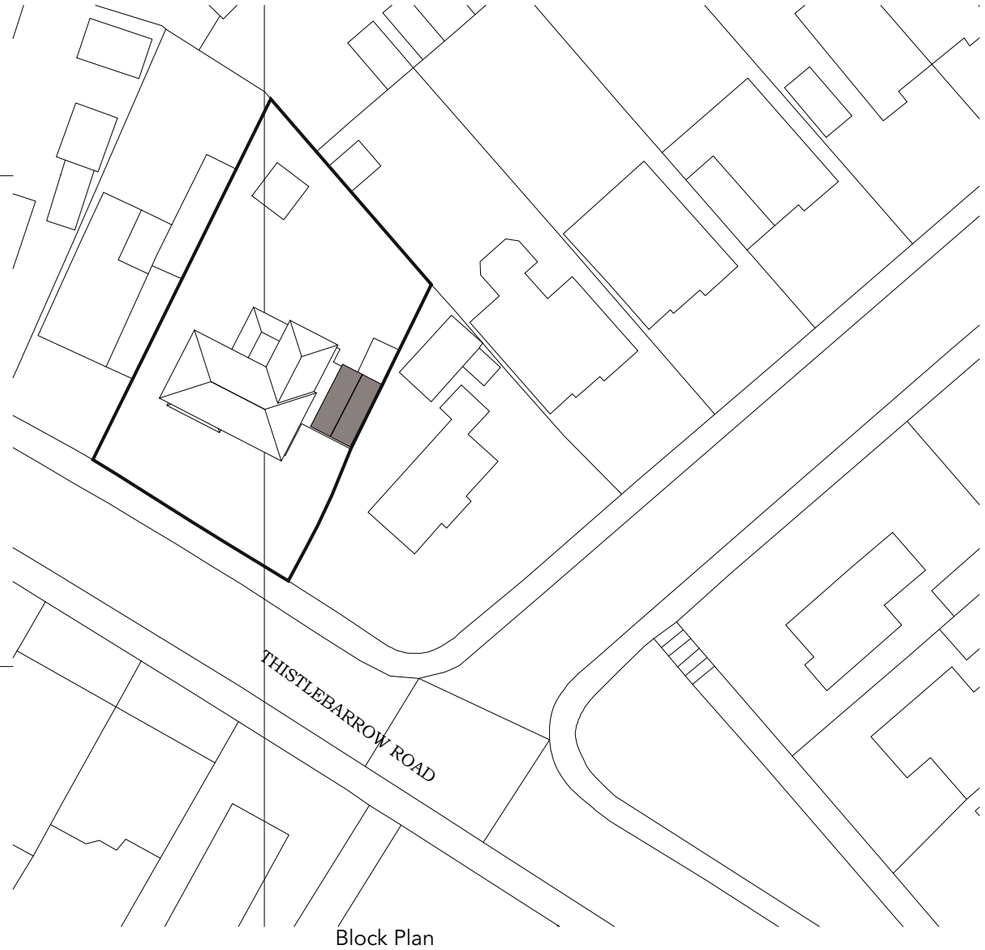

Block Plan

00 10 20 40

Scale 1:500

North

gdgplan@btinternet.com

Mr Mrs Hacker
25 Thistlebarrow road
Salisbury
SP1 3RT

Project
GARAGE REPLACEMENT
WITH LOFT STORE ROOM

Drawing Title
block and site

Drawing Detail

Scale @ A3 - 1:1250 / 1:500

Drawing No JH-BS-04

Drawn by GG

Date 07/07/2023

Contact G Greenwood

m.0748 3873 045

gdgplan@btinternet.com