

West Elevation
SCALE 1:100

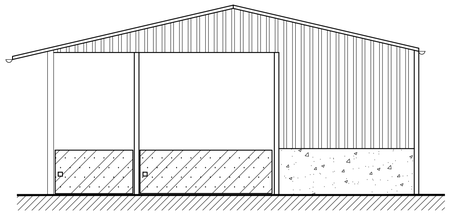

South Elevation
SCALE 1:100

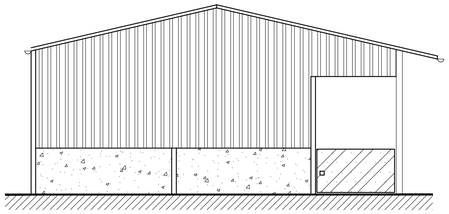

North Elevation
SCALE 1:100

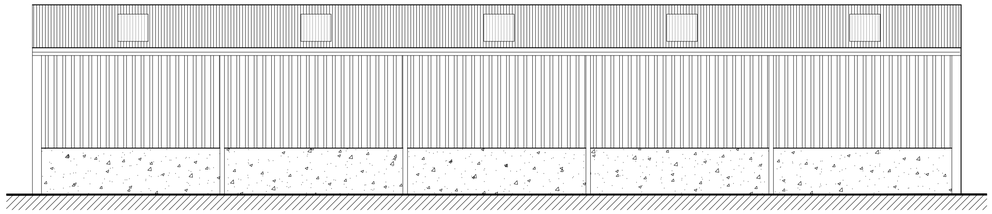

East Elevation
SCALE 1:100

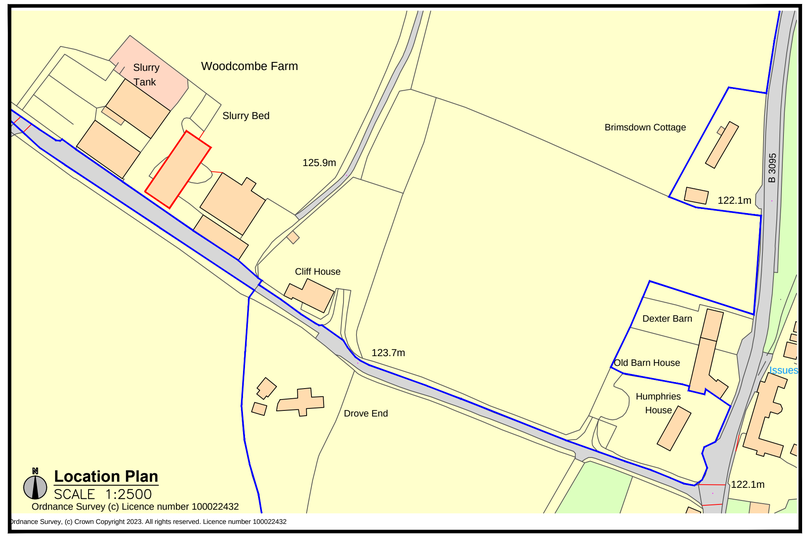

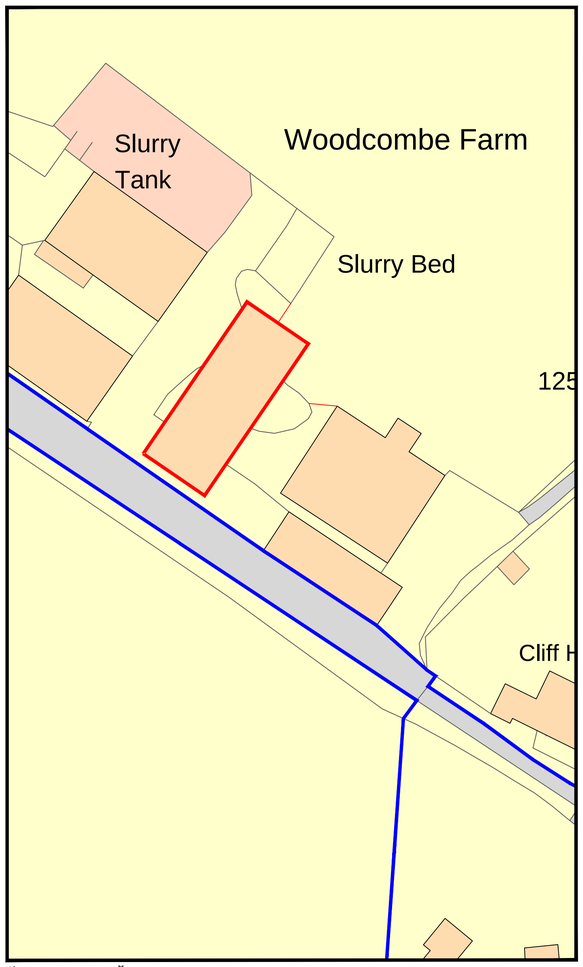

Proposed Block Plan
SCALE 1:500

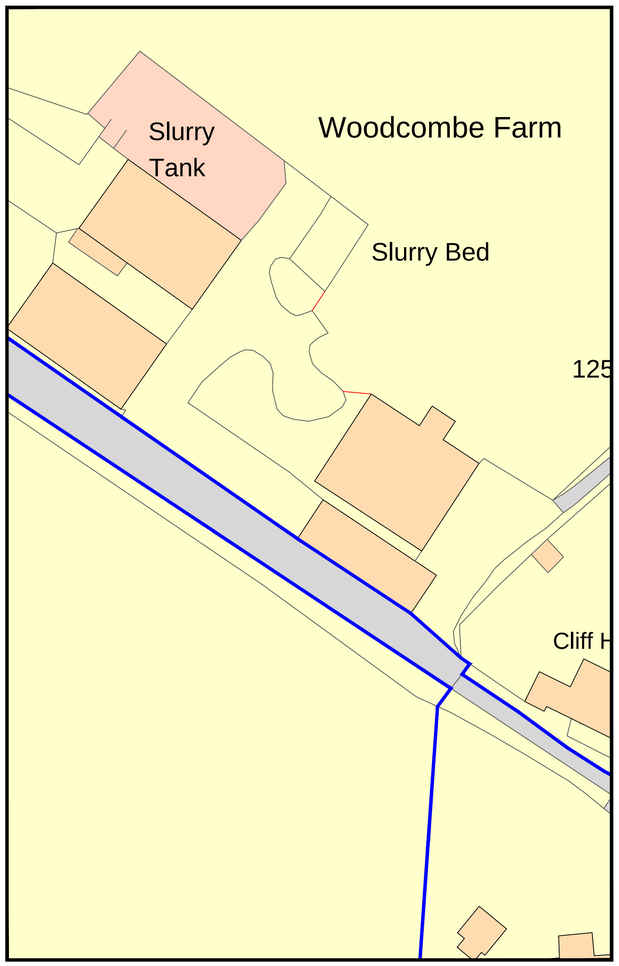

Existing Block Plan
SCALE 1:500



SCALE BAR 1:1250

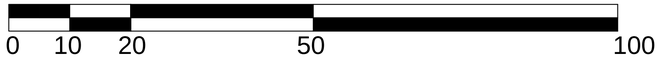

SCALE BAR 1:500

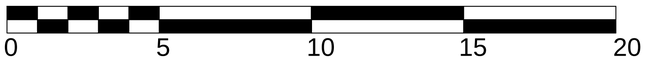

SCALE BAR 1:100

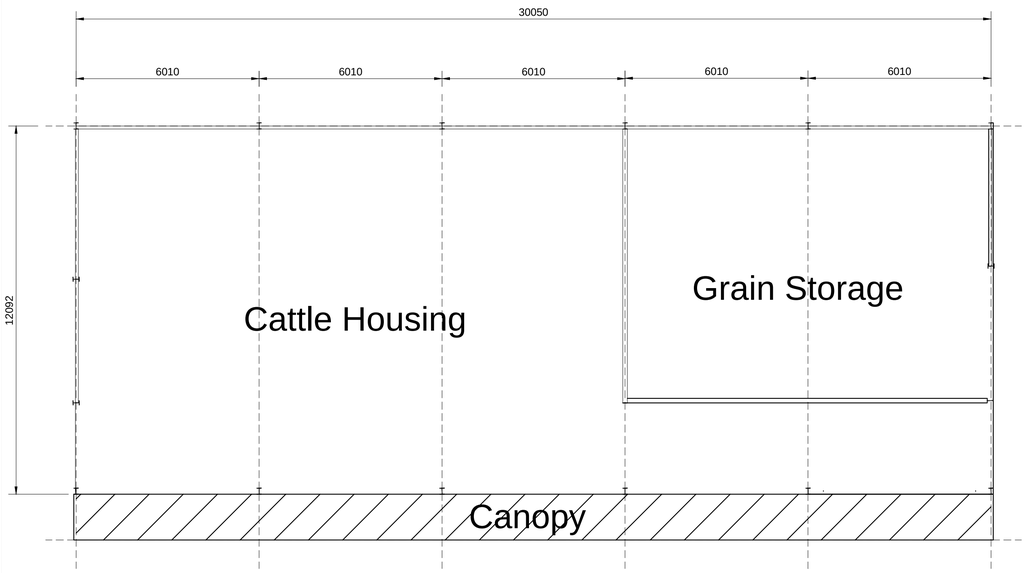

Proposed Plan
SCALE 1:100

NOTES:
Do not scale. Use figured dimensions only. All dimensions in millimetres

Revisions.

Ref.	Date.	Revision.

Scale.	1:1250, 1:500 & 1:100 @ A1
Date.	June 2023
Drawing by.	OH
Client.	E.G. Allard and Son
Project Title.	New Agricultural Building at Woodcombe Farm, Hill Deverill
Drawing Title.	Combined Existing Site and Proposed Drawing
Drawing No	40698/01/001

DAVID JAMES & PARTNERS
RURAL
RURAL | COMMERCIAL | RESIDENTIAL
Barley Wood Stables, Long Lane, Bristol. BS40 5SA
T. 01934 864300 | F. 01934 310574 | W. djandp.co.uk

Woodcombe Farm, Hill Deverill - Combined Existing and Proposed Drawing