


All drawings to be read in conjunction with relevant engineer's designs, calculations and specifications and manufacturers specification sheets.
This drawing is to scale for planning purposes. Do not scale this drawing for construction All dimensions to be checked on site before work commences. Any discrepancies should be brought to the designers attention for rectification.

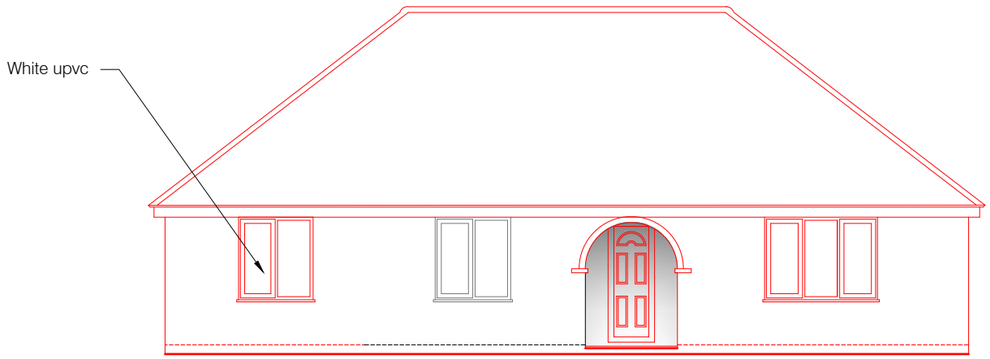


East Elevation

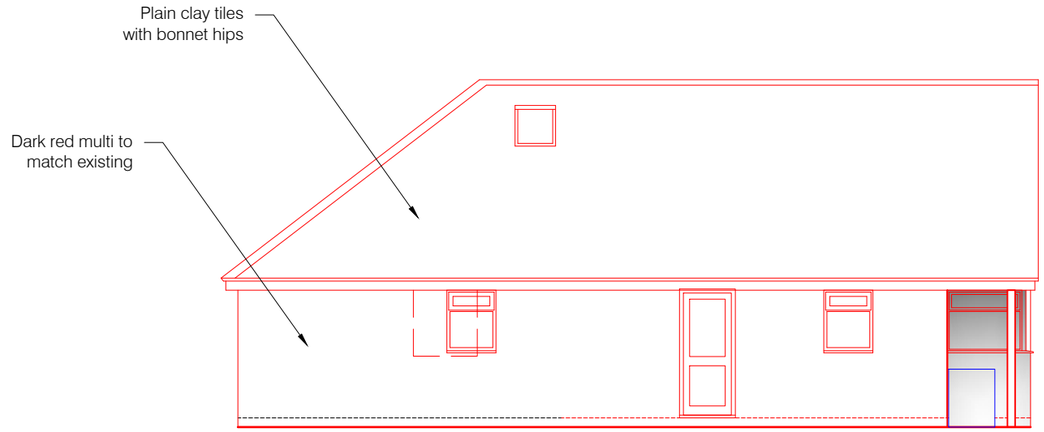


North Elevation

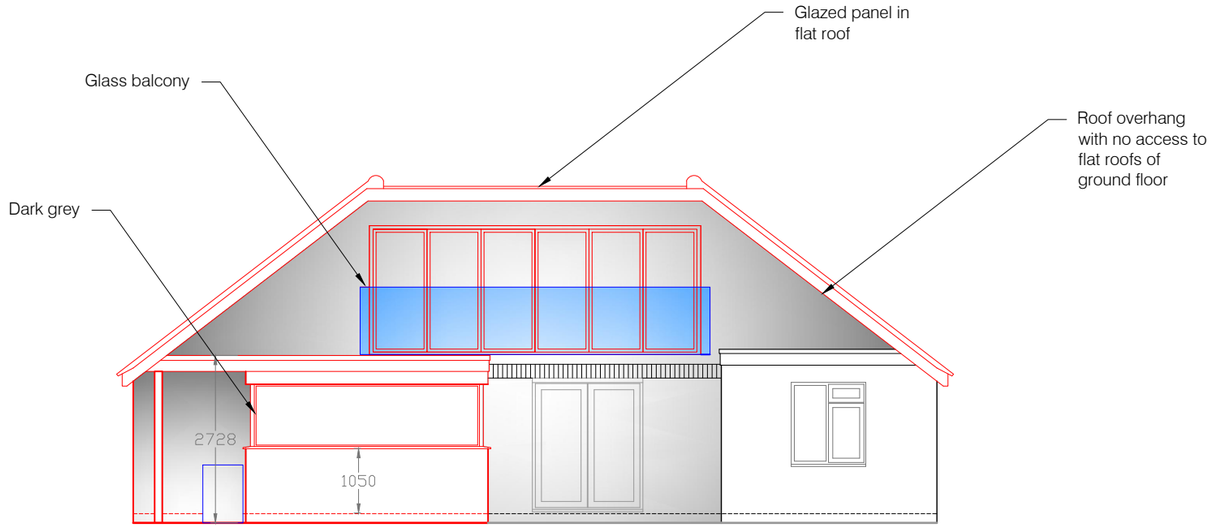


West Elevation

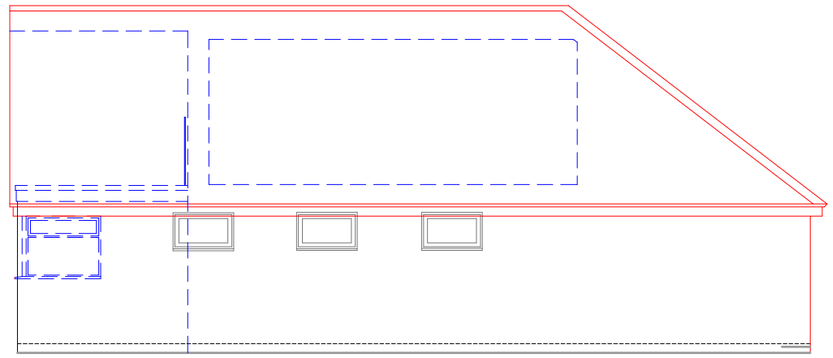

South Elevation

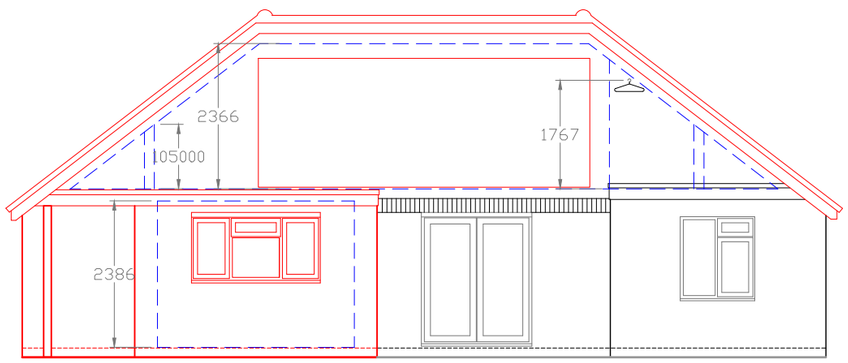

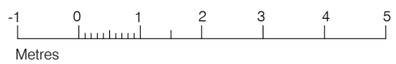

SARSEN DESIGNS
ARCHITECTURAL SERVICES
01722 783296
hp@sarsendesigns.co.uk
www.sarsendesigns.co.uk

CLIENT Dr Vinod	TITLE Elevations Proposed		REVISION
PROJECT The Nook 85 Firsdown Road	DATE 7 JuLY 2023	SCALE 1: 100 @ A3	DWG NO. TNF08EP PLANNING ISSUE

This drawing is the copyright of Sarsen Designs. All rights reserved. Reproduction only to take place with our written authority.