
www.davidjamesarchitects.co.uk

SITE SCHEDULE

A-B	New fence with sliding gate
B-C	New Hedge
C-D	As existing
D-E	As existing
E-F	As existing
F-A	Existing hedge

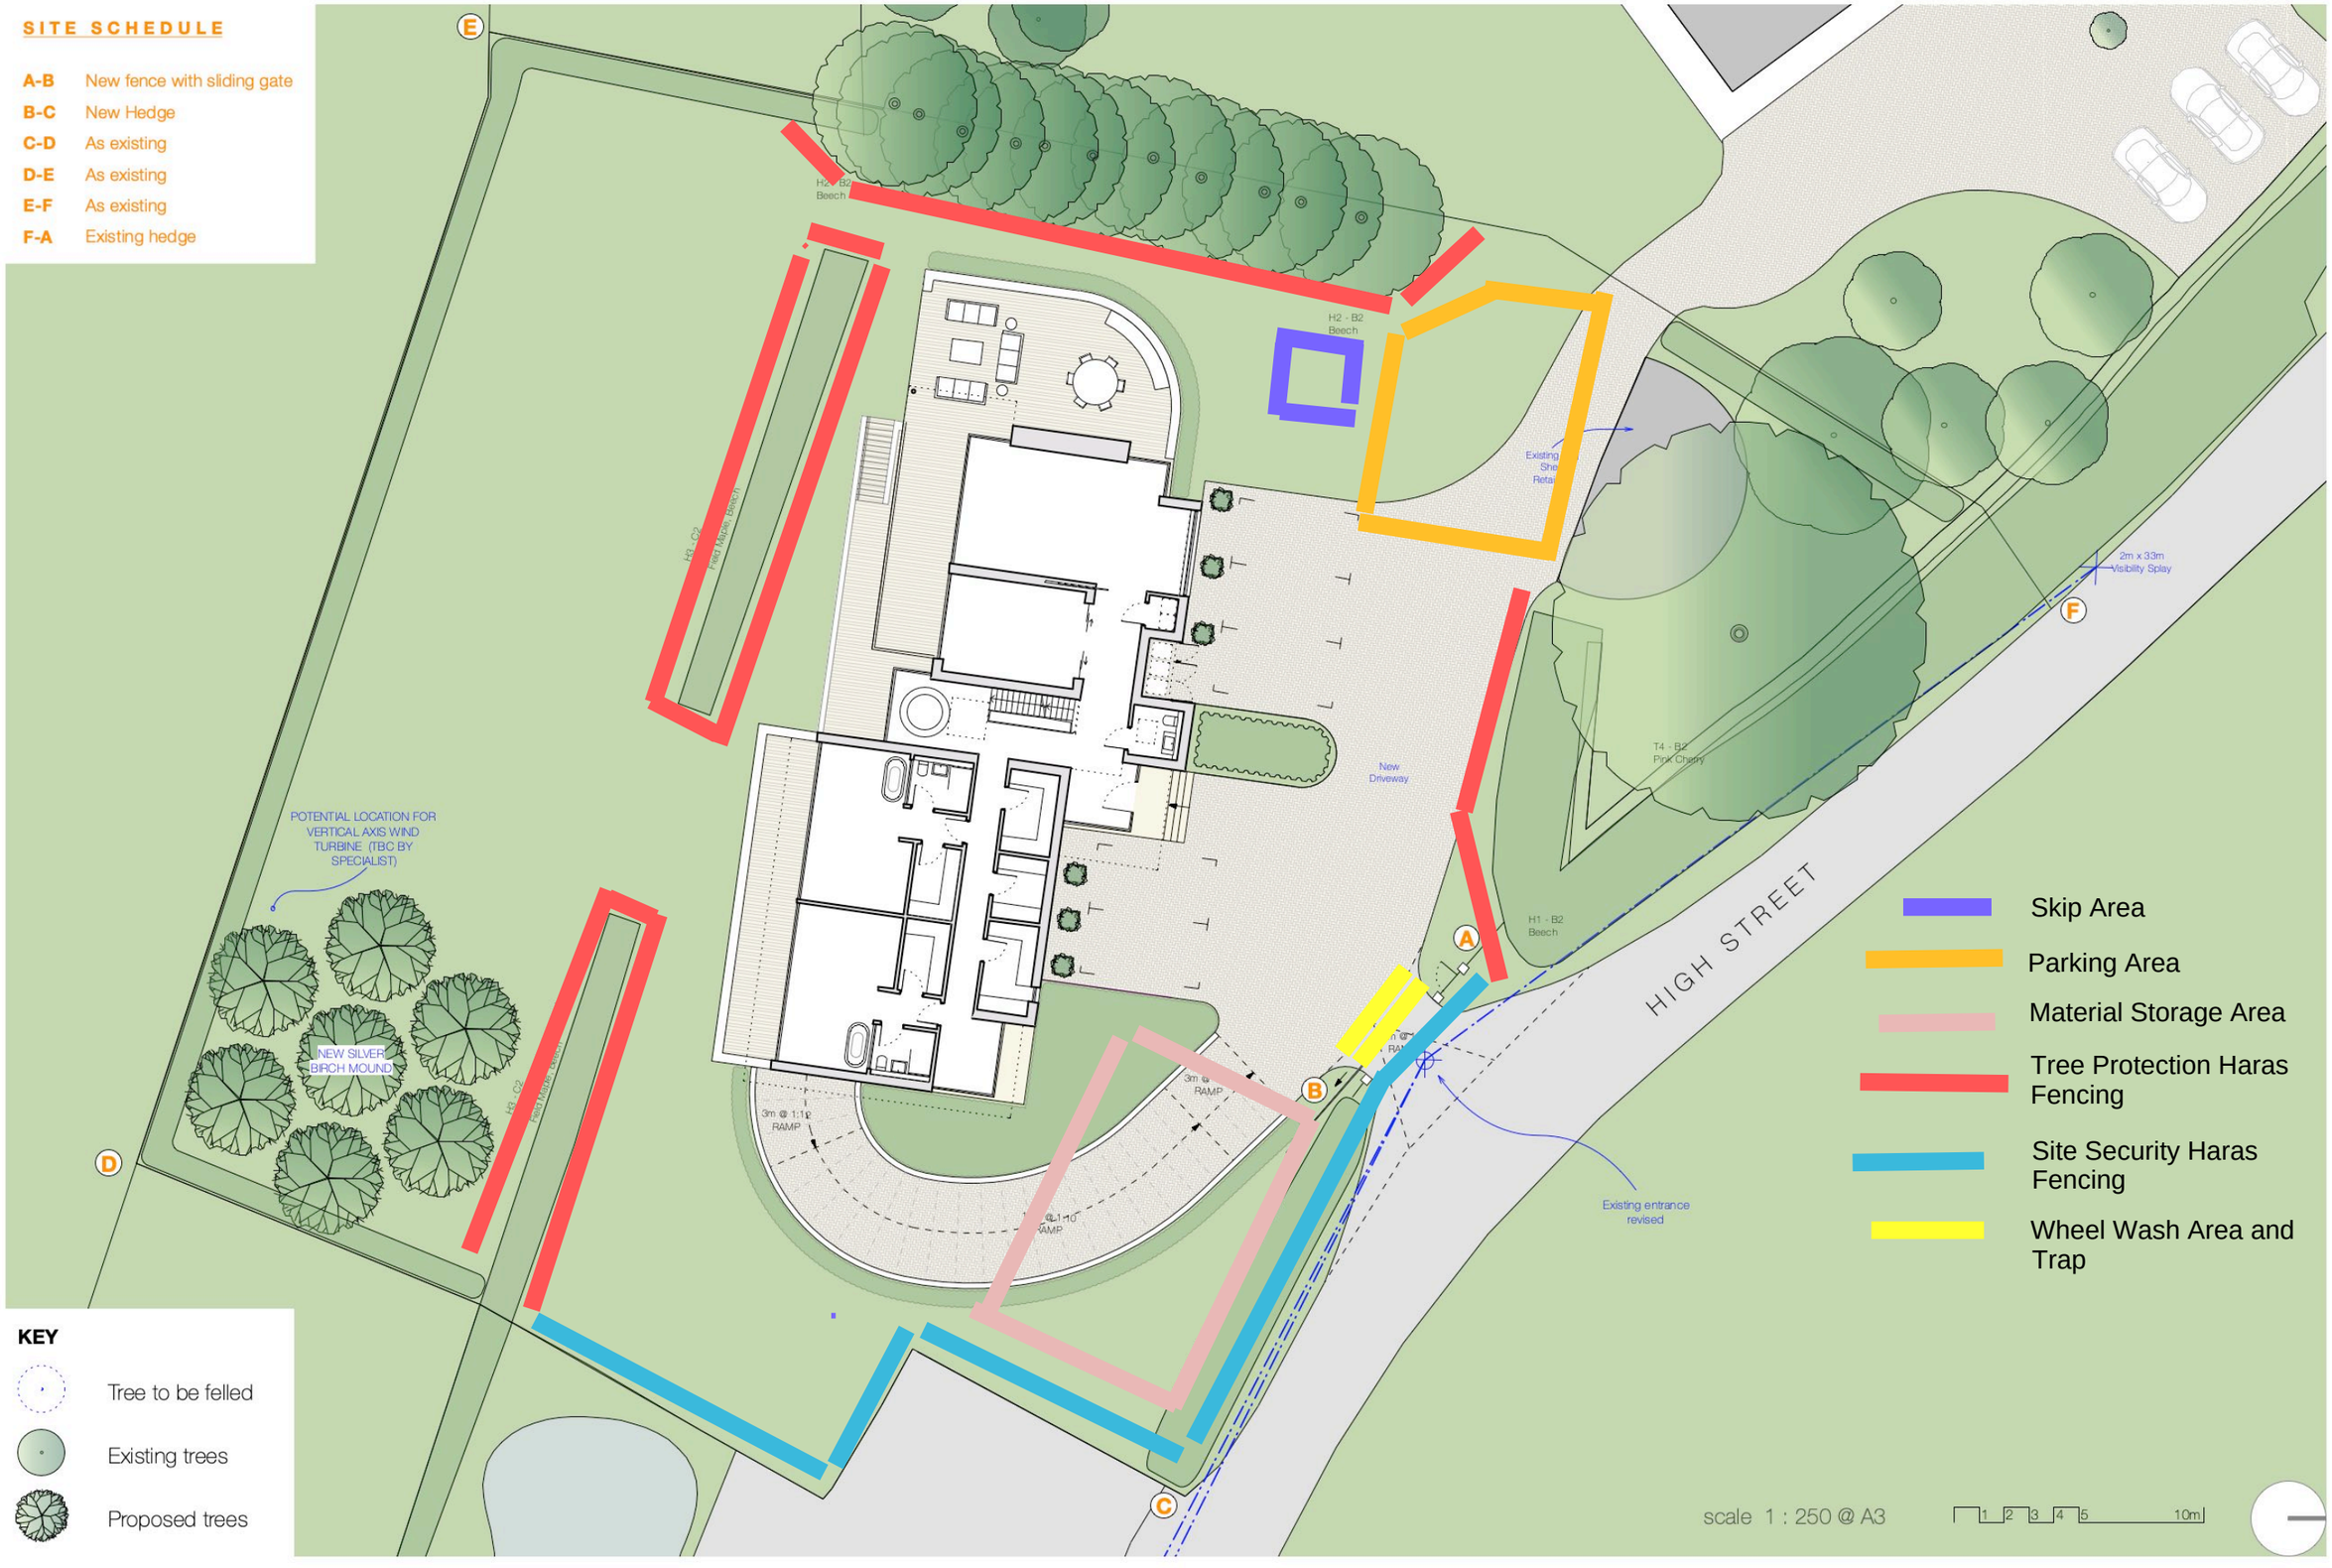

KEY

- Tree to be felled
- Existing trees
- Proposed trees

scale 1 : 250 @ A3

1 2 3 4 5 10m

Burberry House, High Street, Winterbourne Bassett

Site Plan | **2122 03** | **davidjames architects & partners ltd**

tel: 01202 755633

revisions:

Drawn By :	ES	**Checked By :**	DJ

Note: Do not scale from this drawing. This drawing is copyright and remains the property of David James Architects & Partners Ltd. Unauthorised use for any purpose is prohibited. ©