

EXISTING NORTH ELEVATION

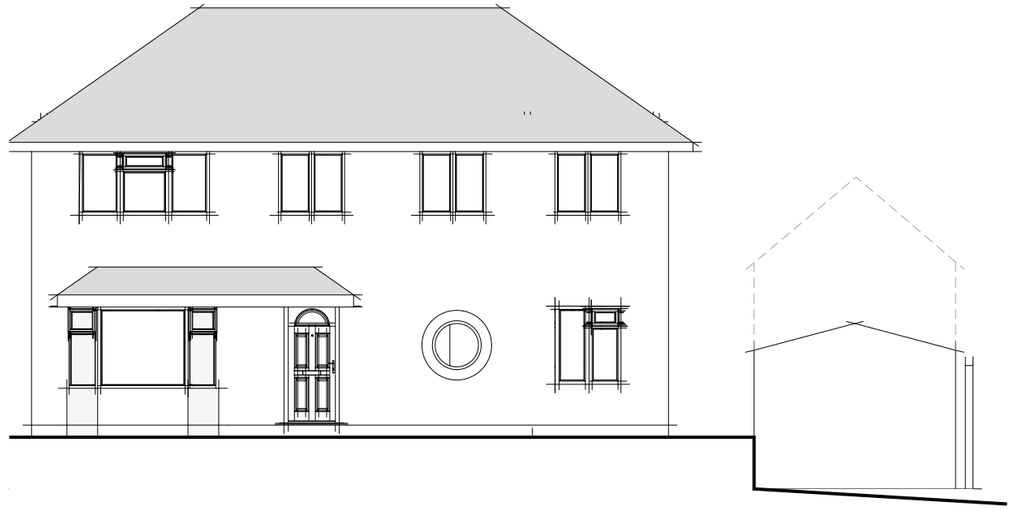

EXISTING SOUTH ELEVATION

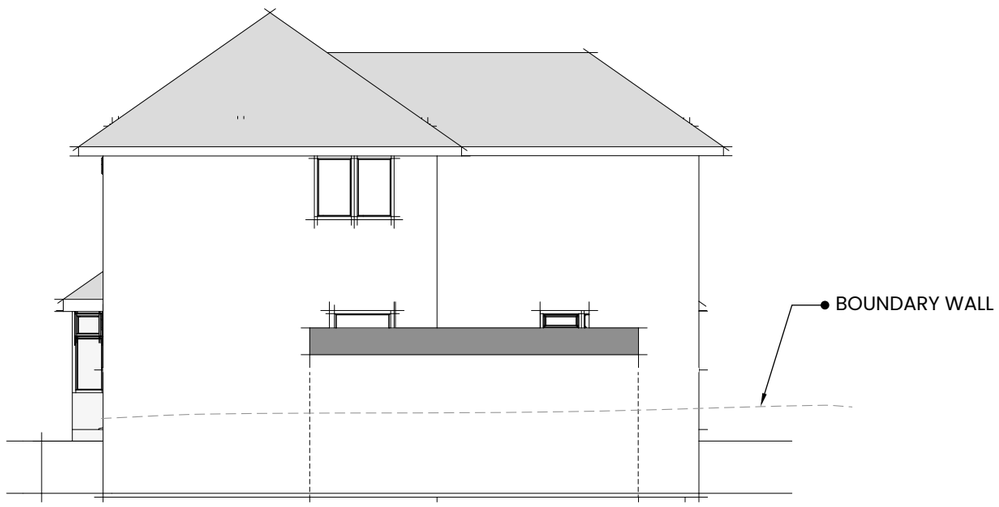

EXISTING EAST ELEVATION

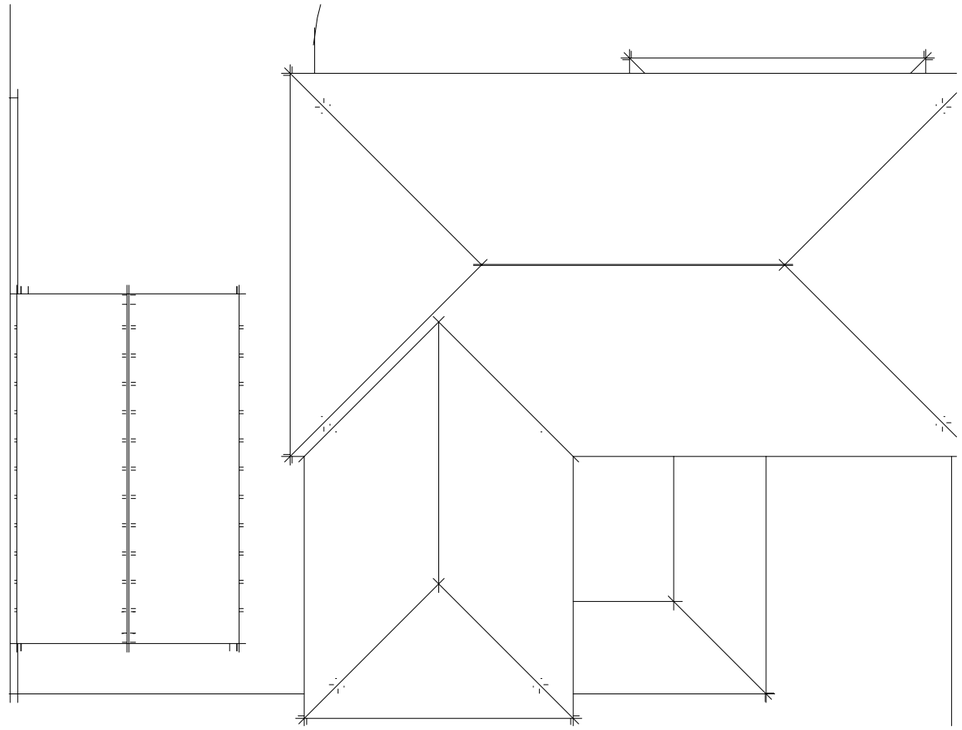

ROOF PLAN

Scale 1:100

00 2 4 8

gdgplan@btinternet.com

Mr Mrs Hacker
25 Thistlebarrow road
Salisbury
SP1 3RT

Project
GARAGE REPLACEMENT
WITH LOFT STORE ROOM

Drawing Title
Existing Elevations

Drawing Detail
Scale @ A3 - 1:100
Drawing No JH-EE-02
Drawn by GG

Date 07/07/2023

Contact G Greenwood
m.0748 3873 045
gdgplan@btinternet.com