


KITCHEN

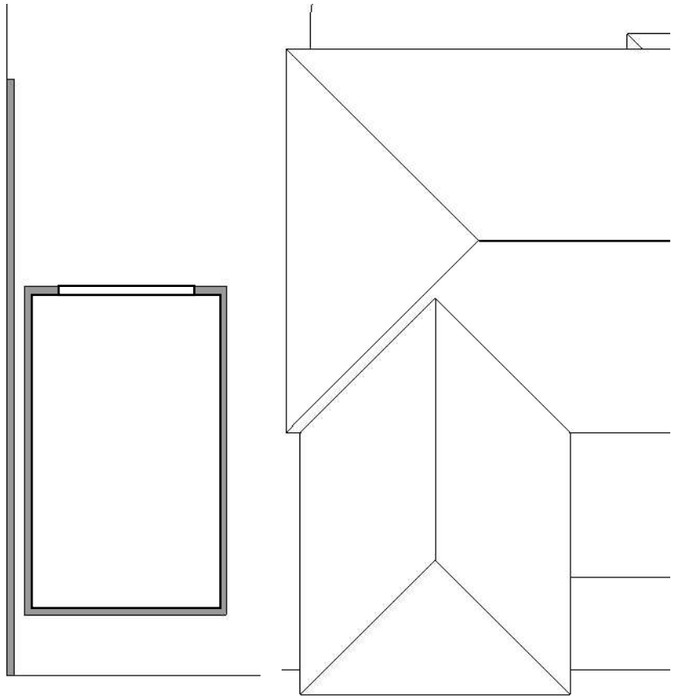


EXISTING GROUND FLOOR PLAN

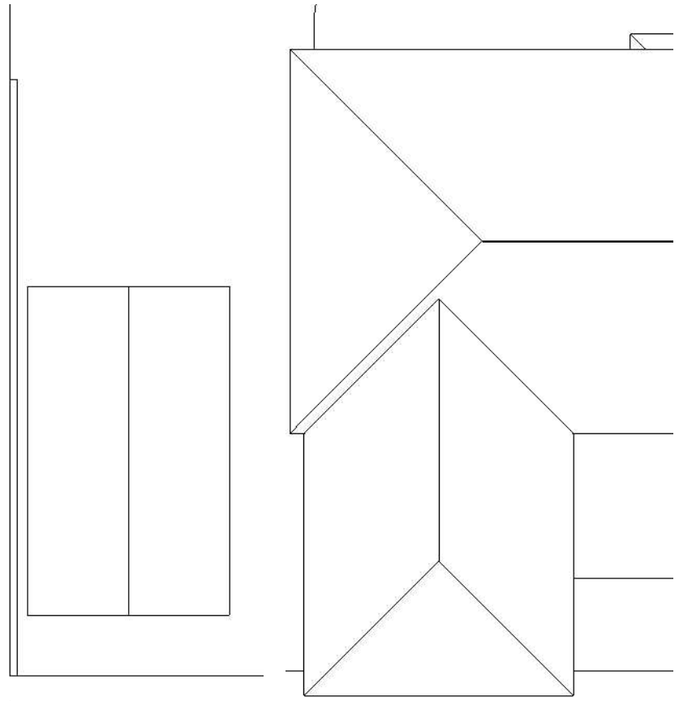

EXISTING GARAGE ROOF PLAN

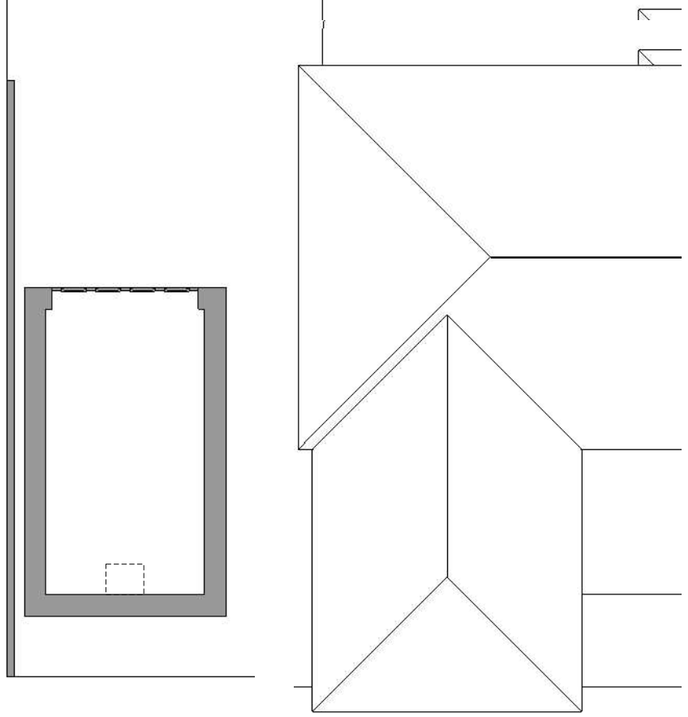

PROPOSED GROUND FLOOR PLAN

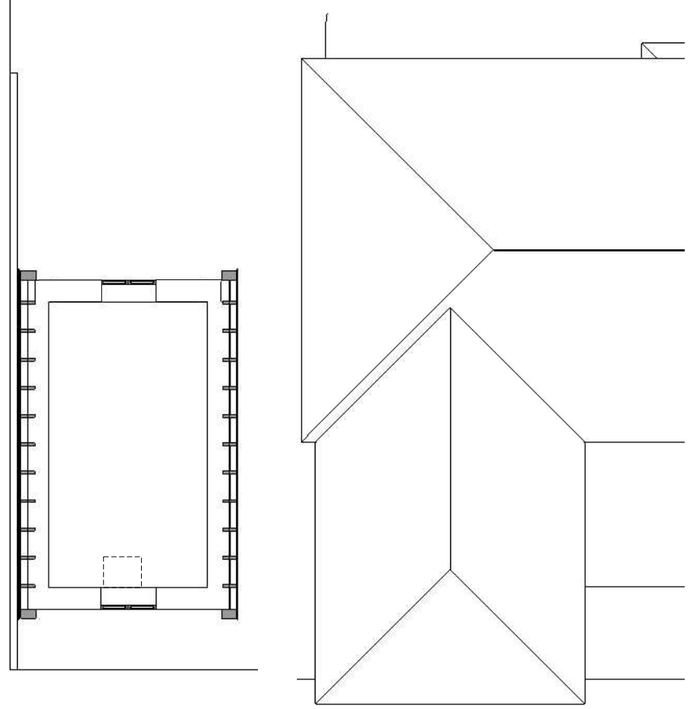

PROPOSED LOFT FLOOR PLAN

Scale 1:100

00 2 4 8

gdgplan@btinternet.com

Mr Mrs Hacker
25 Thistlebarrow road
Salisbury
SP1 3RT

Project
GARAGE REPLACEMENT
WITH LOFT STORE ROOM

Drawing Title
Floor Plans

Drawing Detail

Scale @ A3 - 1:100

Drawing No JH-FP-03

Drawn by GG

Date 07/07/2023

Contact G Greenwood

m.0748 3873 045

gdgplan@btinternet.com