NOTES

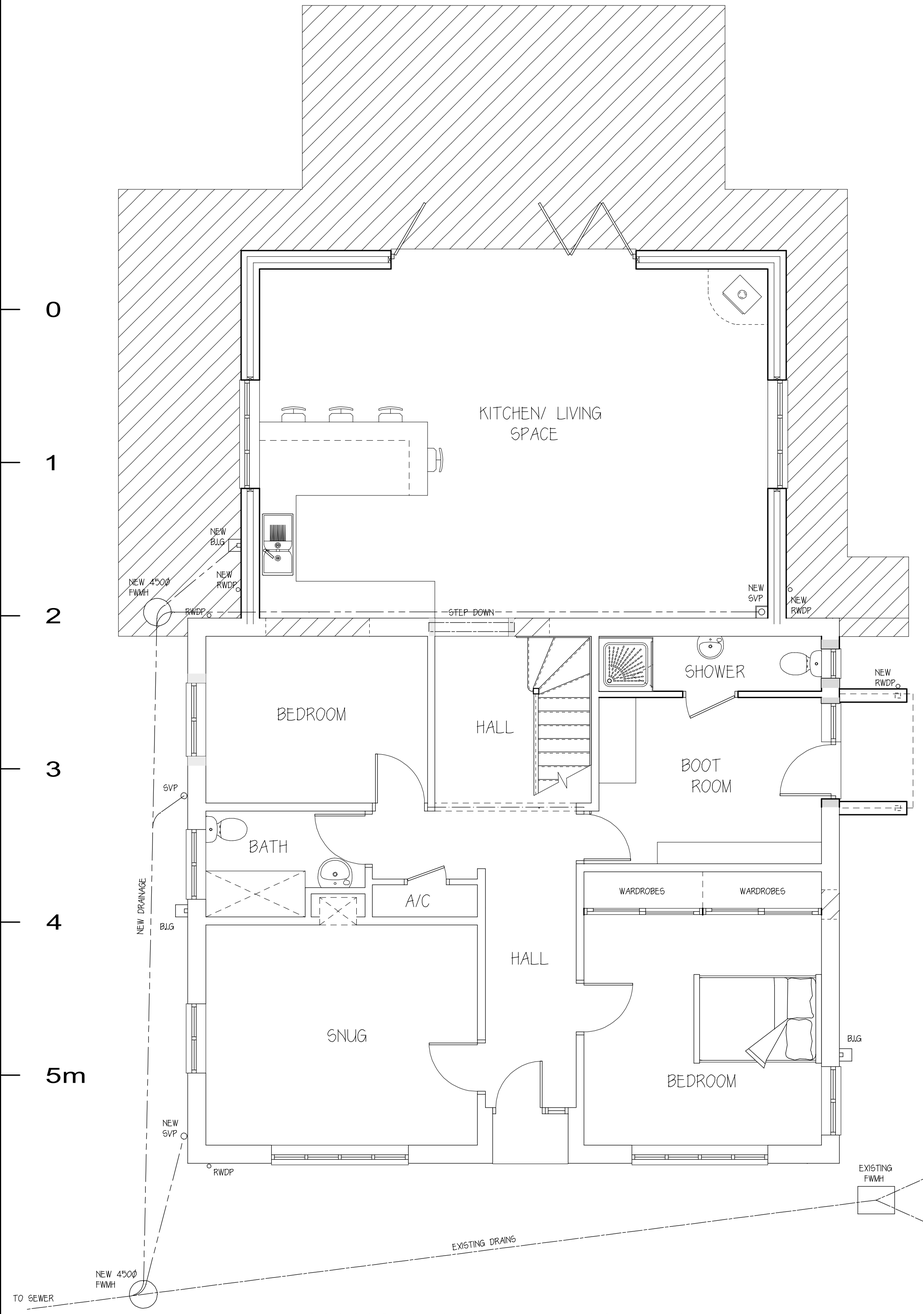

PROPOSED GROUND FLOOR LAYOUT

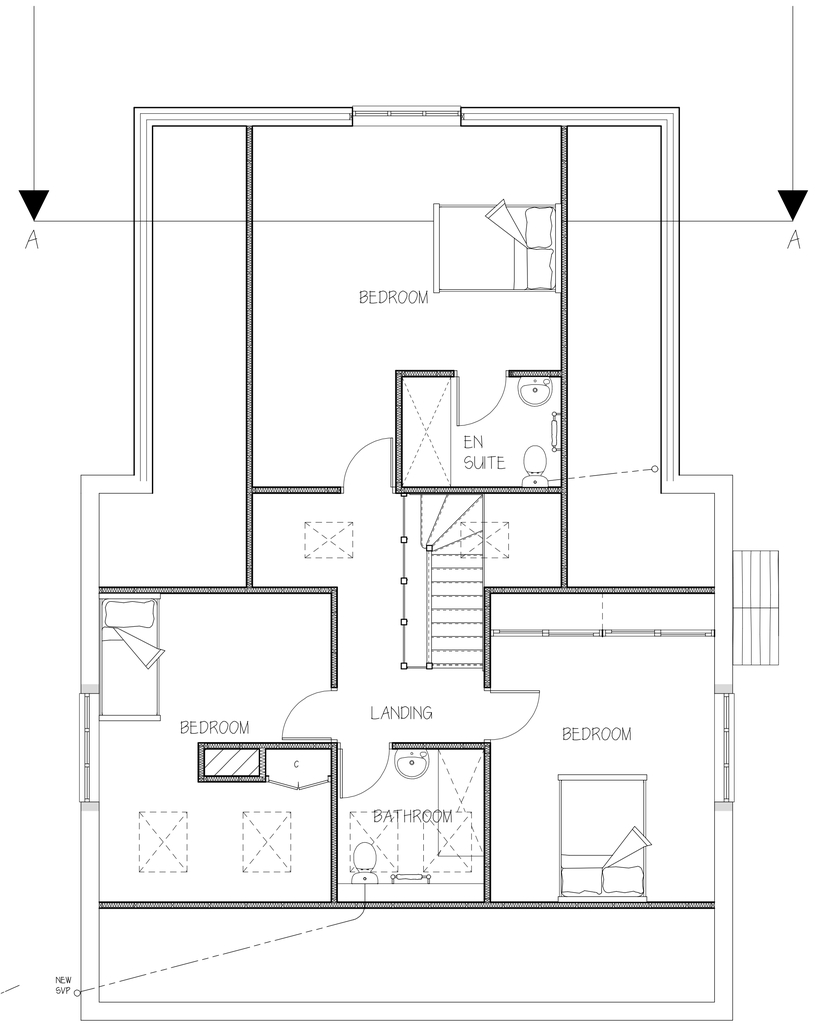

PROPOSED FIRST FLOOR LAYOUT

BLOCK PLAN AT SCALE 1:500

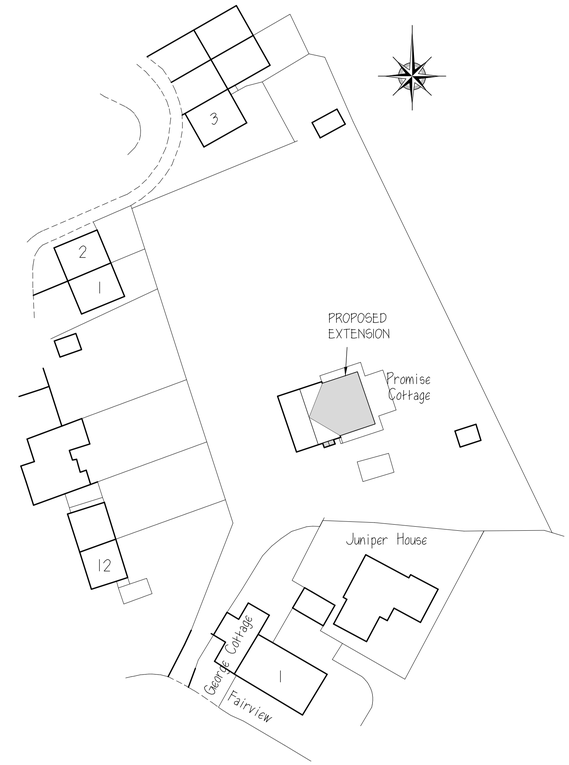

SCALE BAR 1:20

0 1 2 3 4 5m

SCALE BAR 1:100

0 2 4 6 8 10m

SCALE BAR 1:50

0 1 2 3 4 5m

SCALE BAR 1:500

0 10 20 30 40 50m

Rev.	Date	Description	By	Chk	App

Client/Project
MR AND MRS COOMBES

Drawing Title
PROPOSAL AT PROMISE COTTAGE
CHURCH RD, HEDDINGTON,
SN11 0PQ

Designed	Drawn	Date	Scale
SK	KK	31 MAR 23	1:50,
CAD Reference			Size A1

Stephen Kingshott MCABE
Katie Kingshott ACABE

Stephen Kingshott Building Consultancy Ltd
54 Springdale Ave
Broadstone, Poole
Dorset BH18 8EX
Tel. 07973538931

DRAWING NUMBER 0105/23 C LAYOUTS
REVISION

cabe chartered association of building engineers