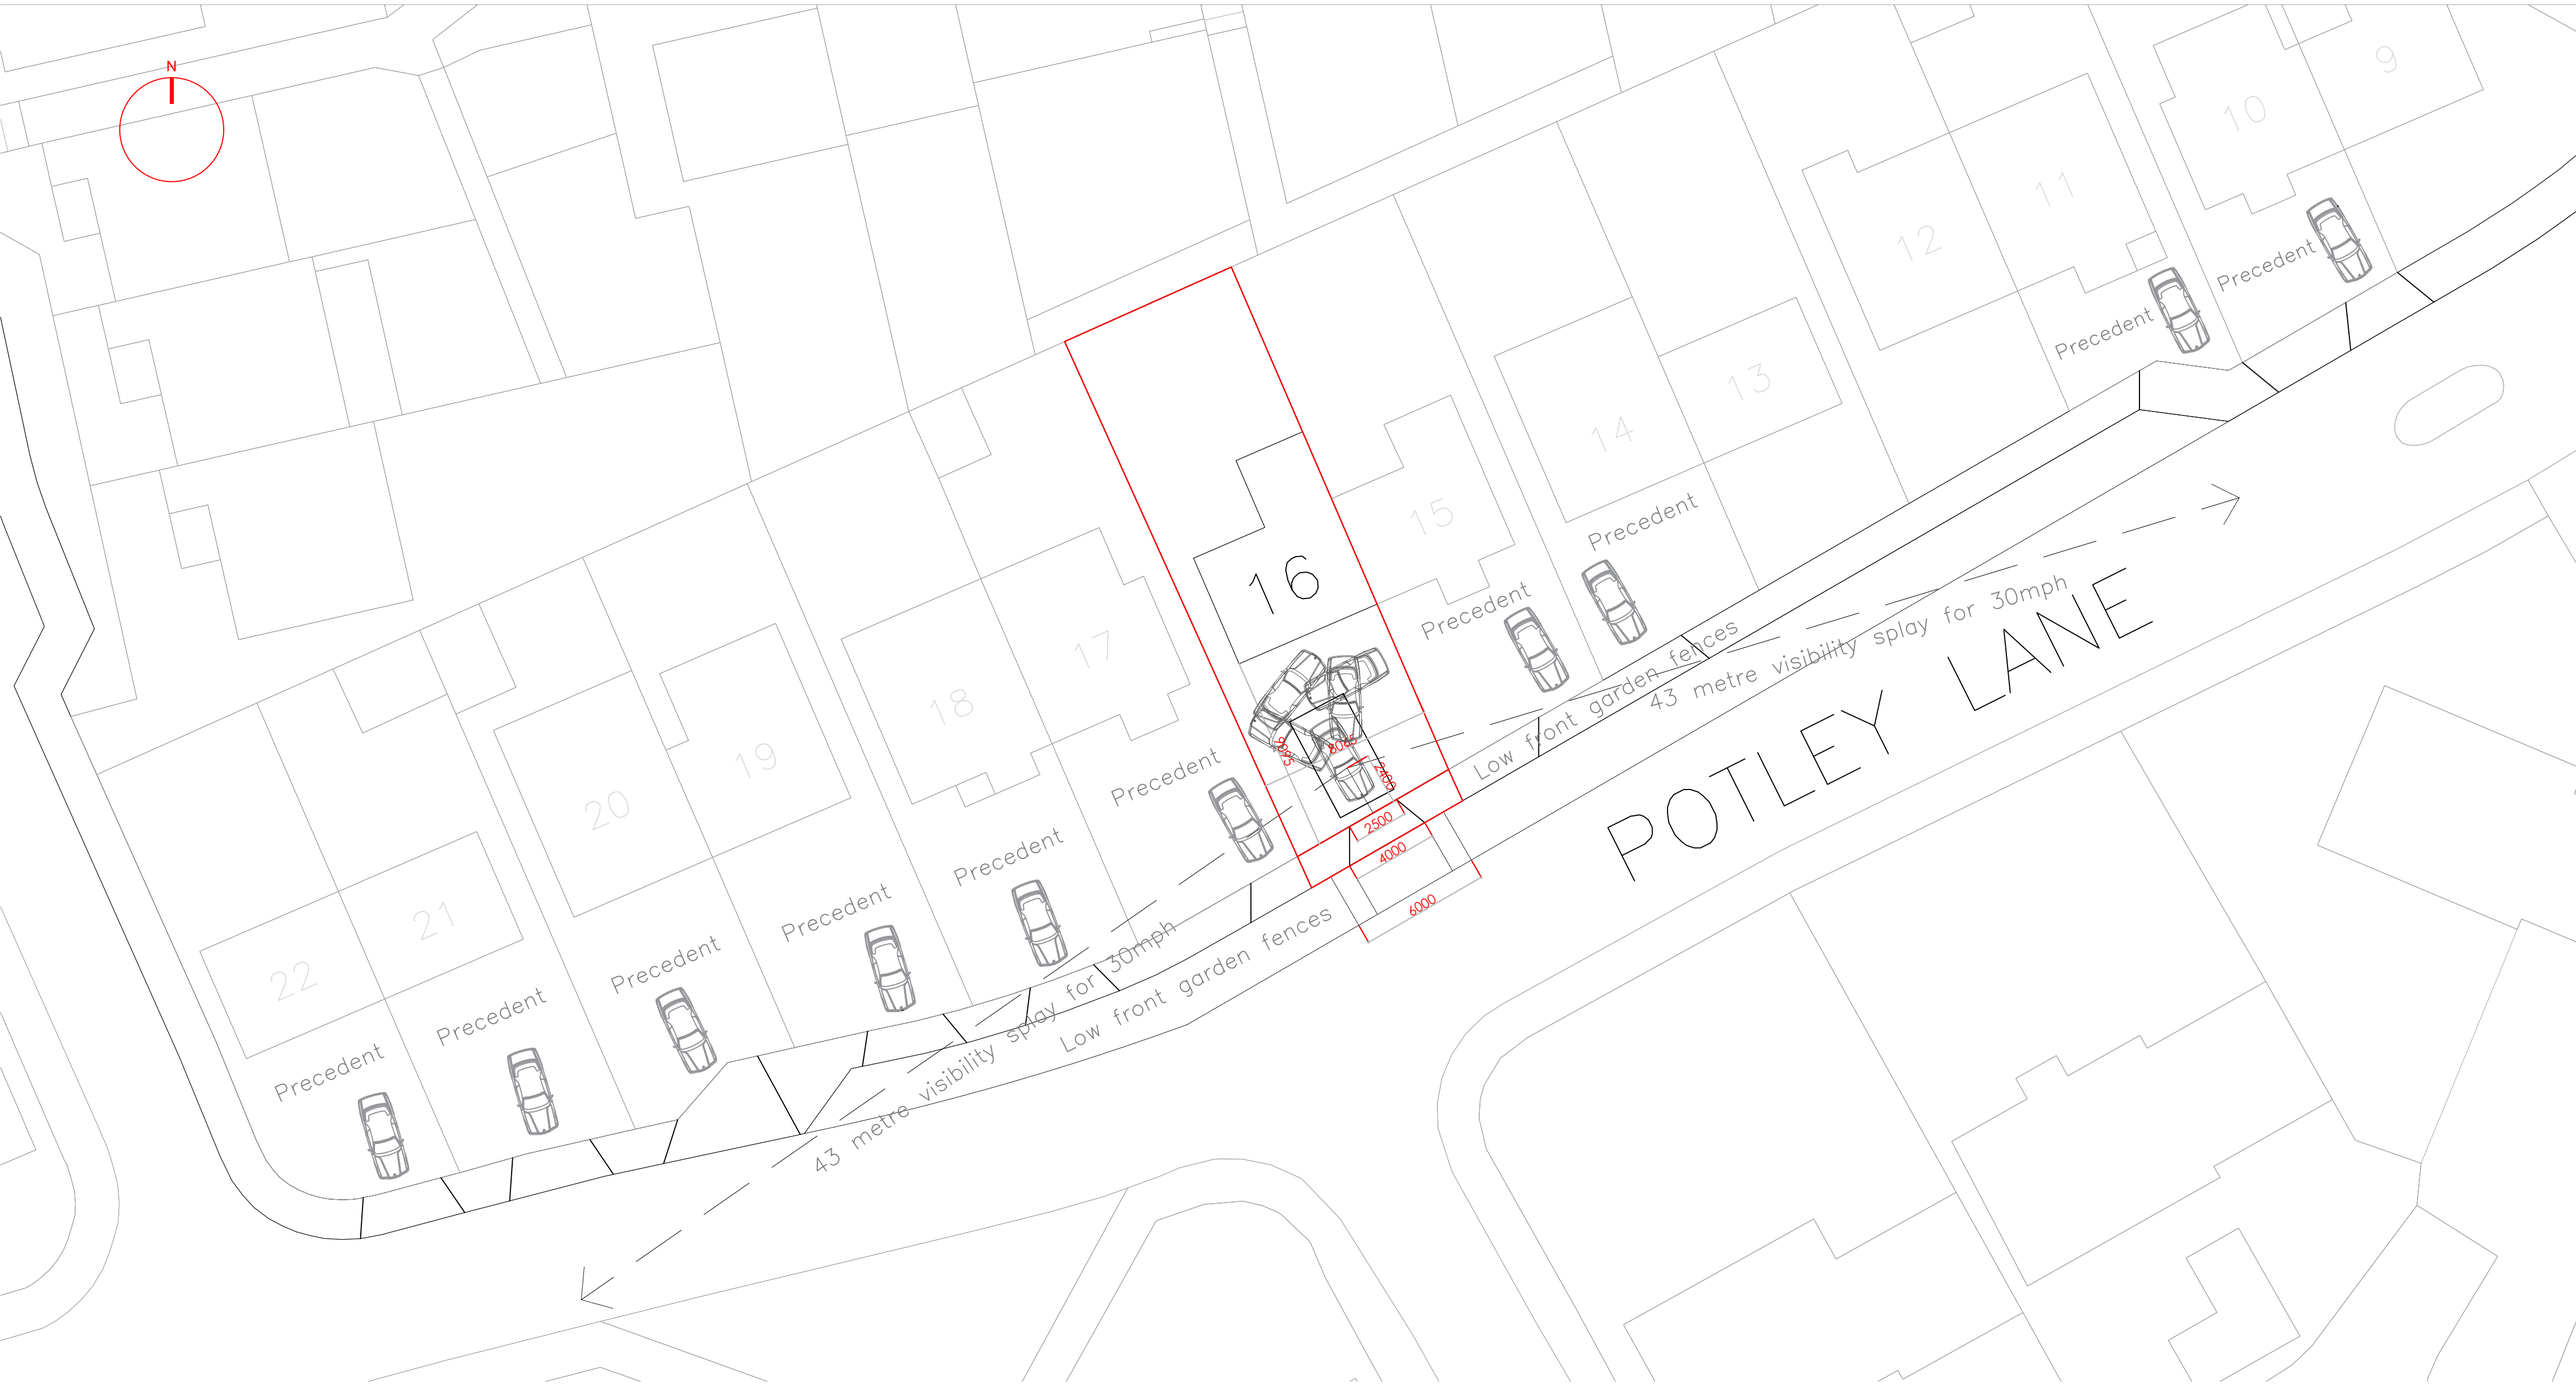

PRECEDENT & CONTEXT PLAN

SCALE 1:200 (DRAWING: D3)

Note:
It is noted that there are a number of precedents that already have driveway parking neighbouring number 16 in Potley Lane as shown on this page. Number 16 is one of the few properties not to have driveway parking along this stretch.

Scale 1:200

0 5 10 20

PRECEDENTS AS SHOWN BY HOUSE NUMBER:

Note:
Precedent images, gathered from google street view are shown in the accompanying Design and Access statement, as well as the image of the existing site itself.