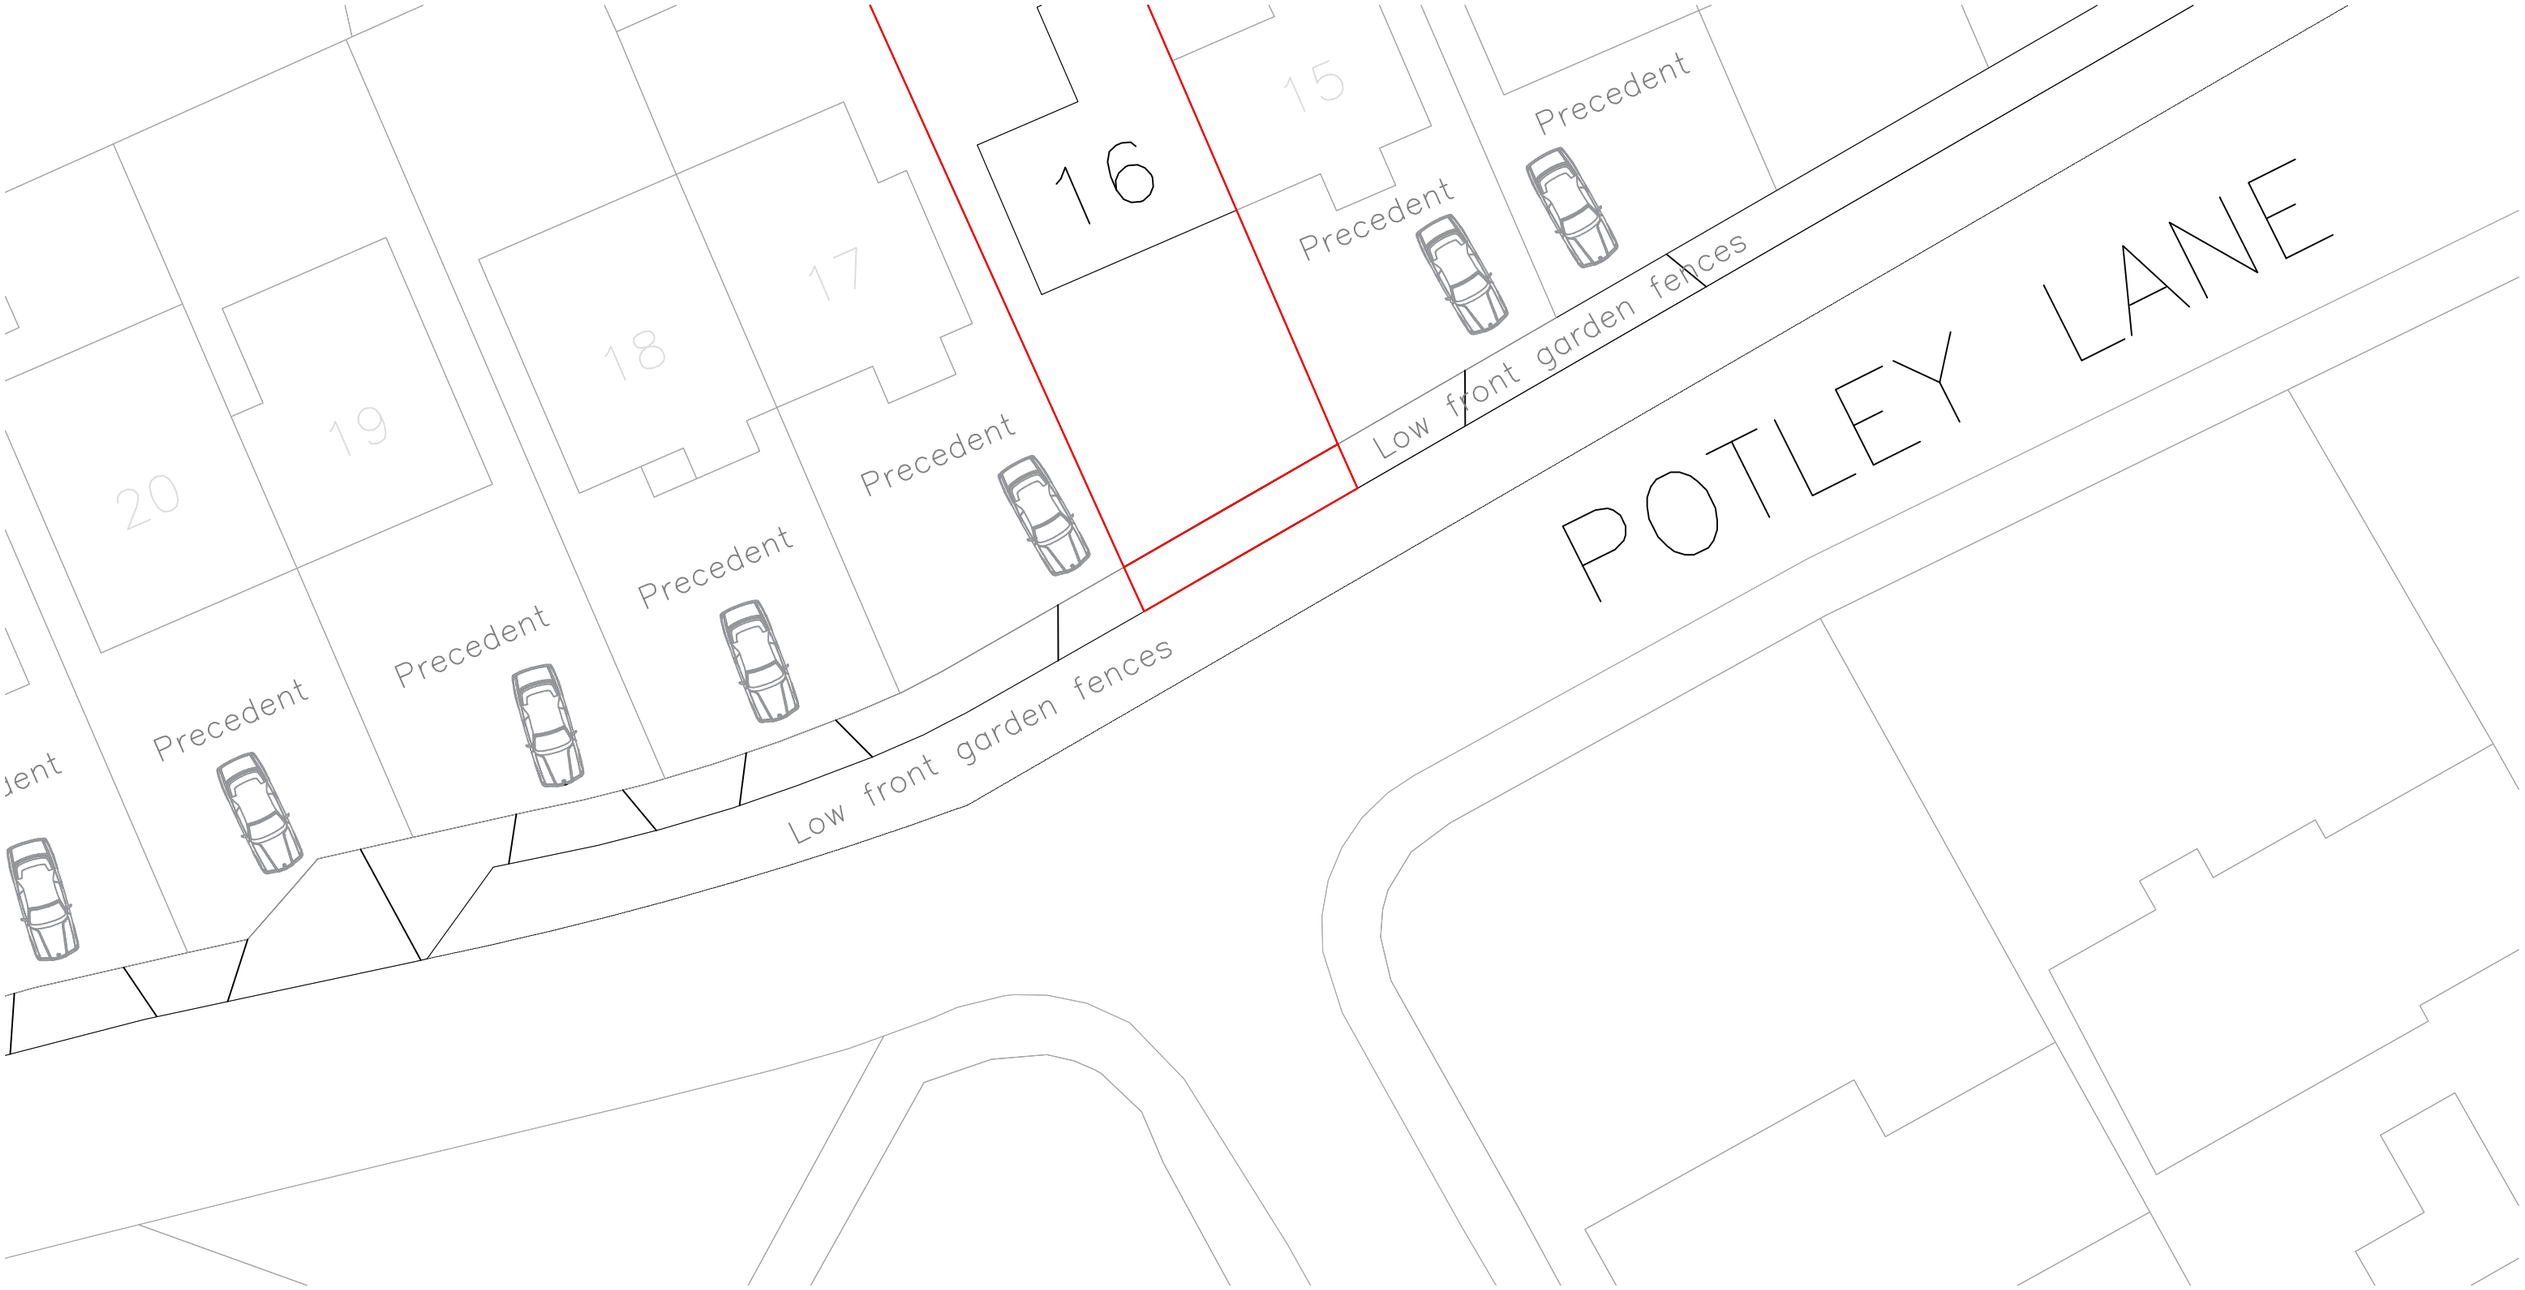

EXISTING SITE PLAN

SCALE 1:200

Scale 1:200

0 5 10 20

SITE: 16_POTLEY_LANE	D2 DRAWING NO.		17-2023 PROJECT NO.	05.07.23 DATE.	DGSM ARCHITECTURE
TITLE: DRIVEWAY_PLANNING_APPLICATION	1:200 SCALE AT A3.	DS DRAWN.	DS CHECKED.	0 REVISION.	Telephone: 07596 089604 Email: dan.dgsmarchitecture@gmail.com