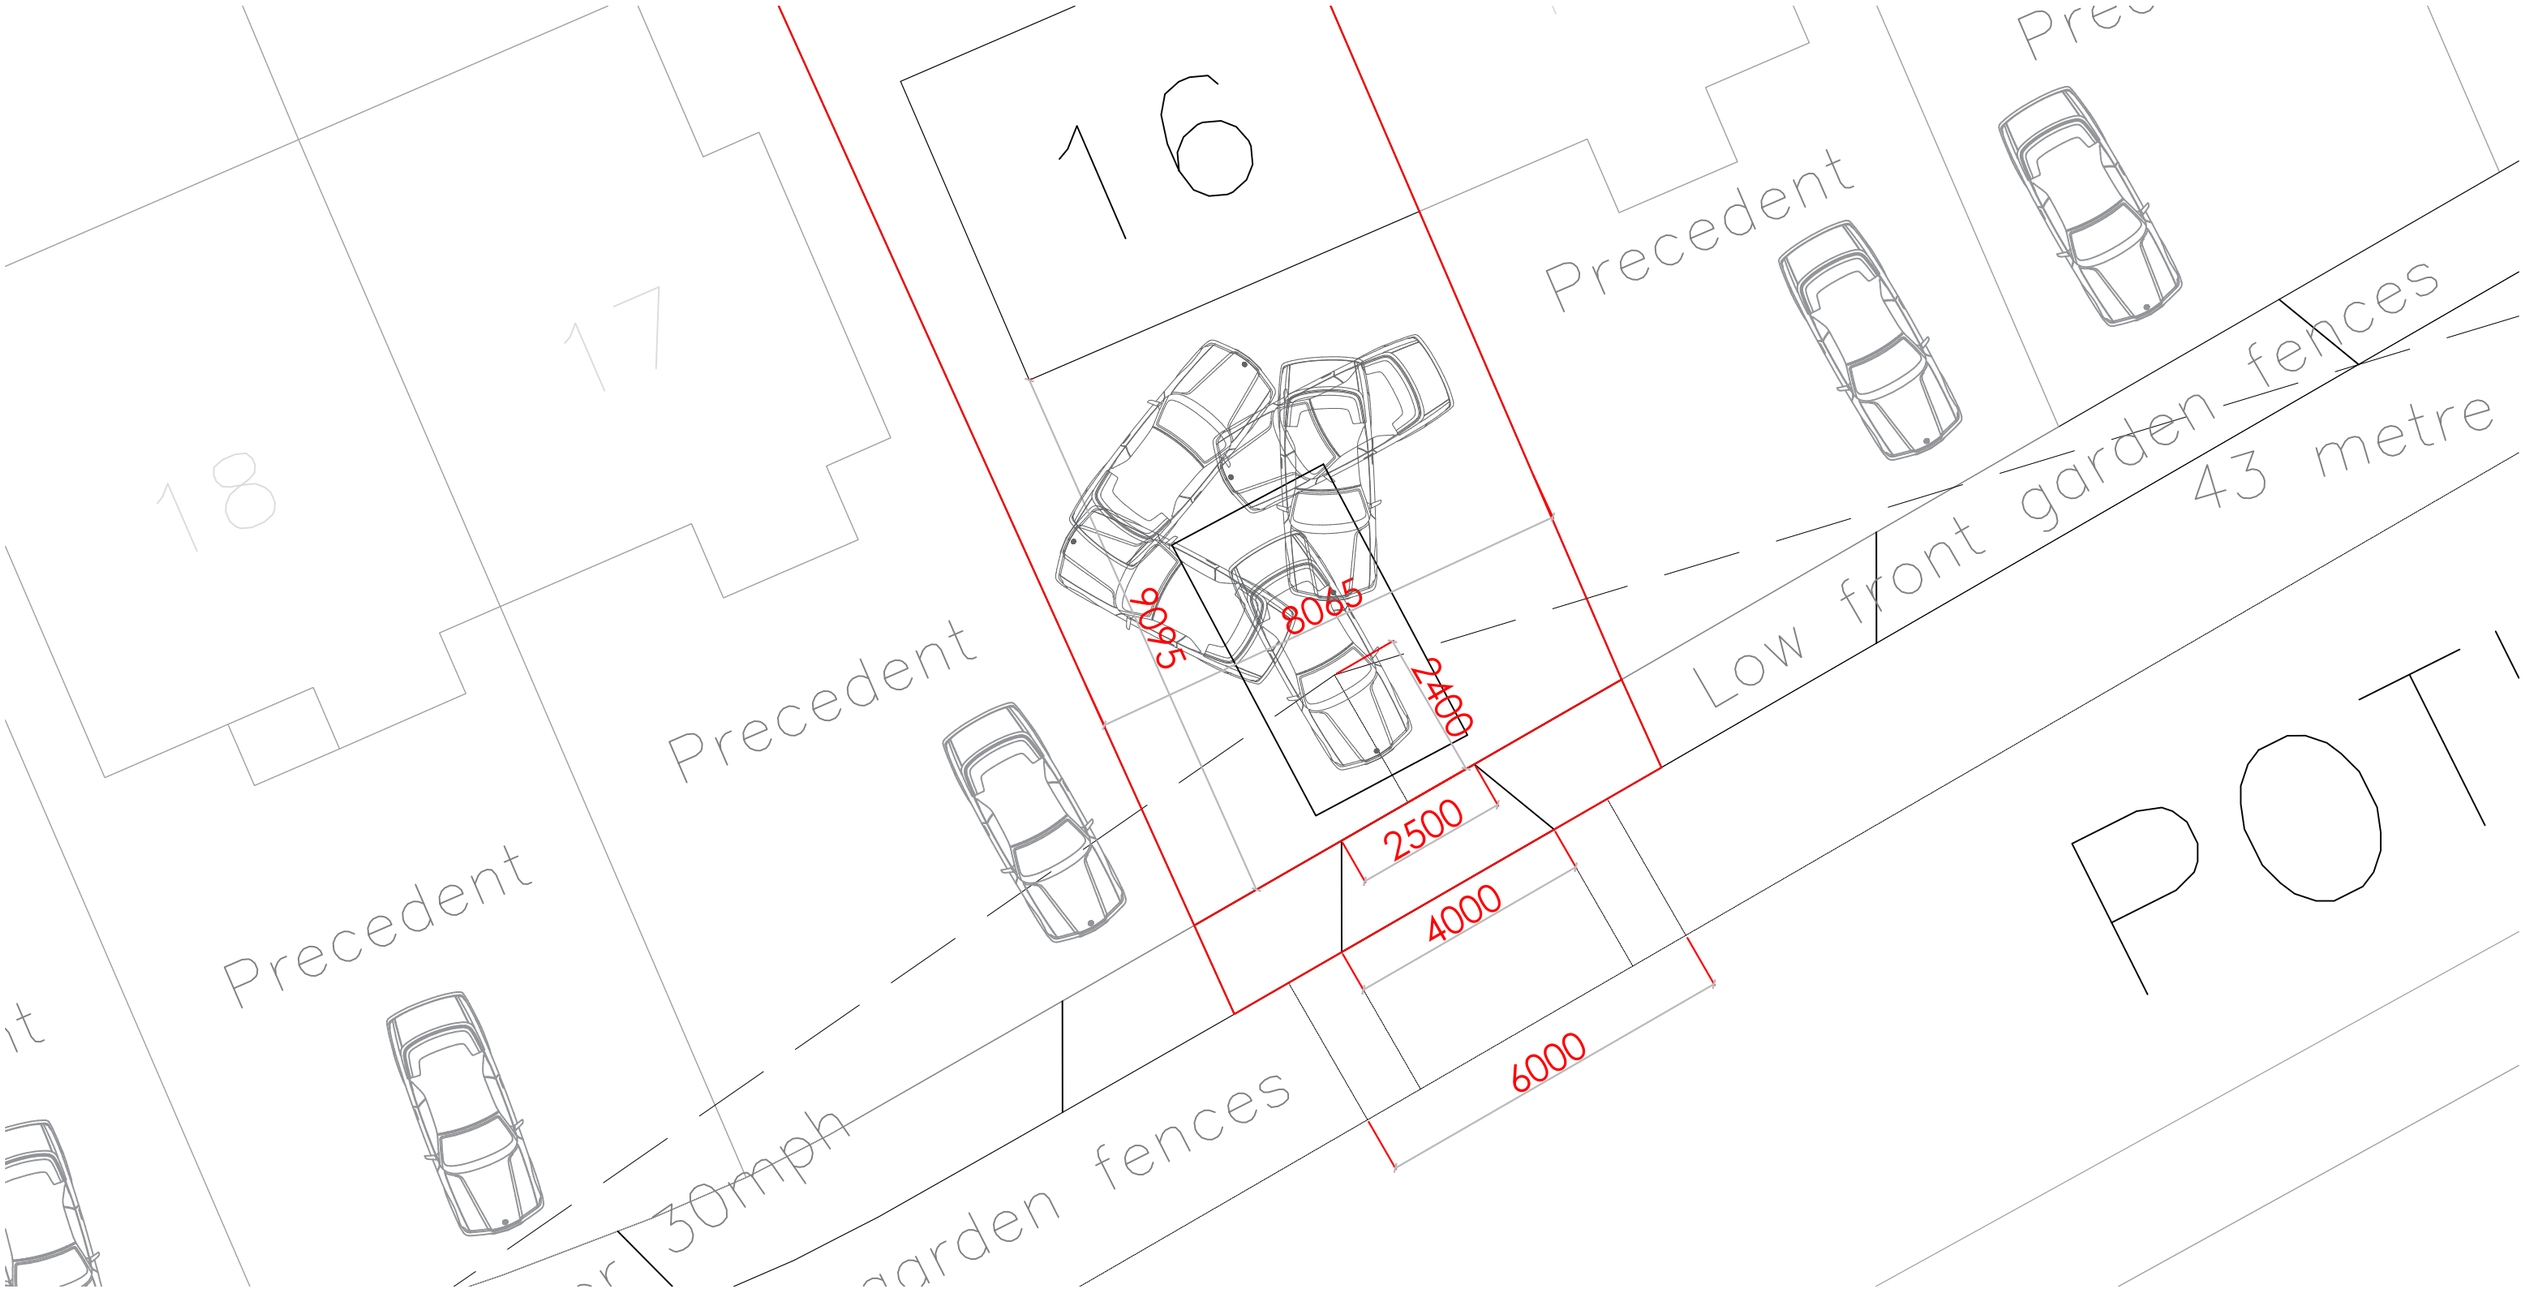

PARKING PLAN

SCALE 1:100

Scale 1:100

0 1 2 3 4 5 10

SITE: 16_POTLEY_LANE	D5 DRAWING NO.		17-2023 PROJECT NO.	05.07.23 DATE.	DGSM ARCHITECTURE Telephone: 07596 089604 Email: dan.dgsmarchitecture@gmail.com
TITLE: DRIVEWAY_PLANNING_APPLICATION	1:100 SCALE AT A3.	DS DRAWN.	DS CHECKED.	0 REVISION.	