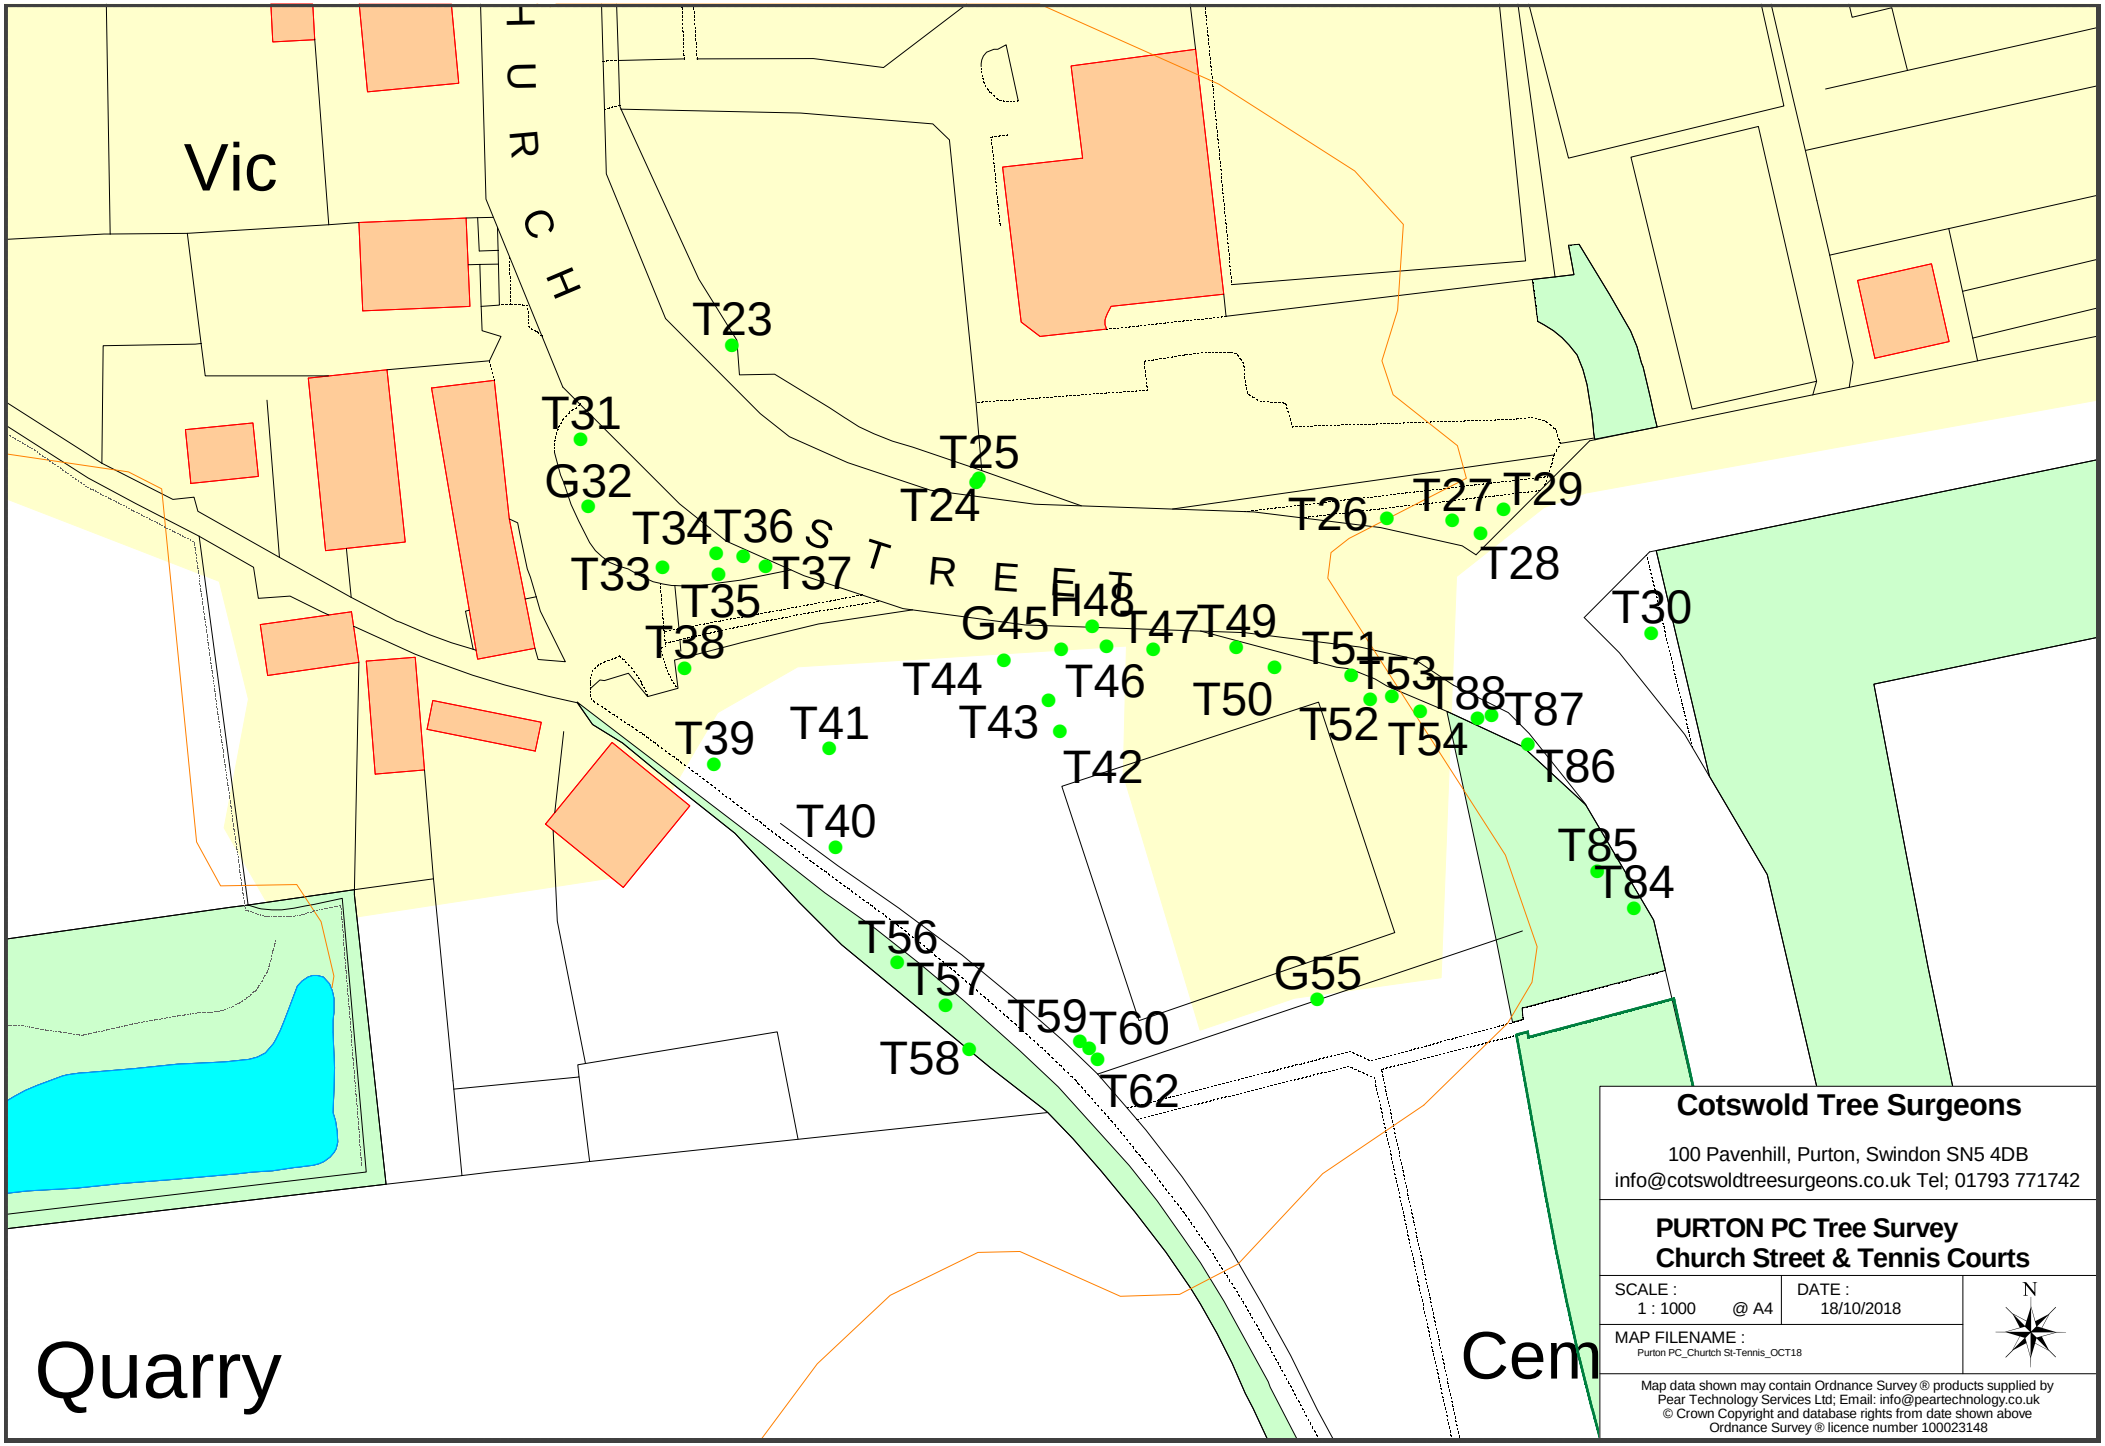

Cotswold Tree Surgeons

100 Pavenhill, Purton, Swindon SN5 4DB
info@cotswoldtreesurgeons.co.uk Tel; 01793 771742

PURTON PC Tree Survey
Church Street & Tennis Courts

SCALE :	DATE :	N
1 : 1000 @ A4	18/10/2018	
MAP FILENAME : Purton PC_Churtch St-Tennis_OCT18		

Map data shown may contain Ordnance Survey ® products supplied by Pear Technology Services Ltd; Email: info@peartechnology.co.uk
© Crown Copyright and database rights from date shown above
Ordnance Survey ® licence number 100023148