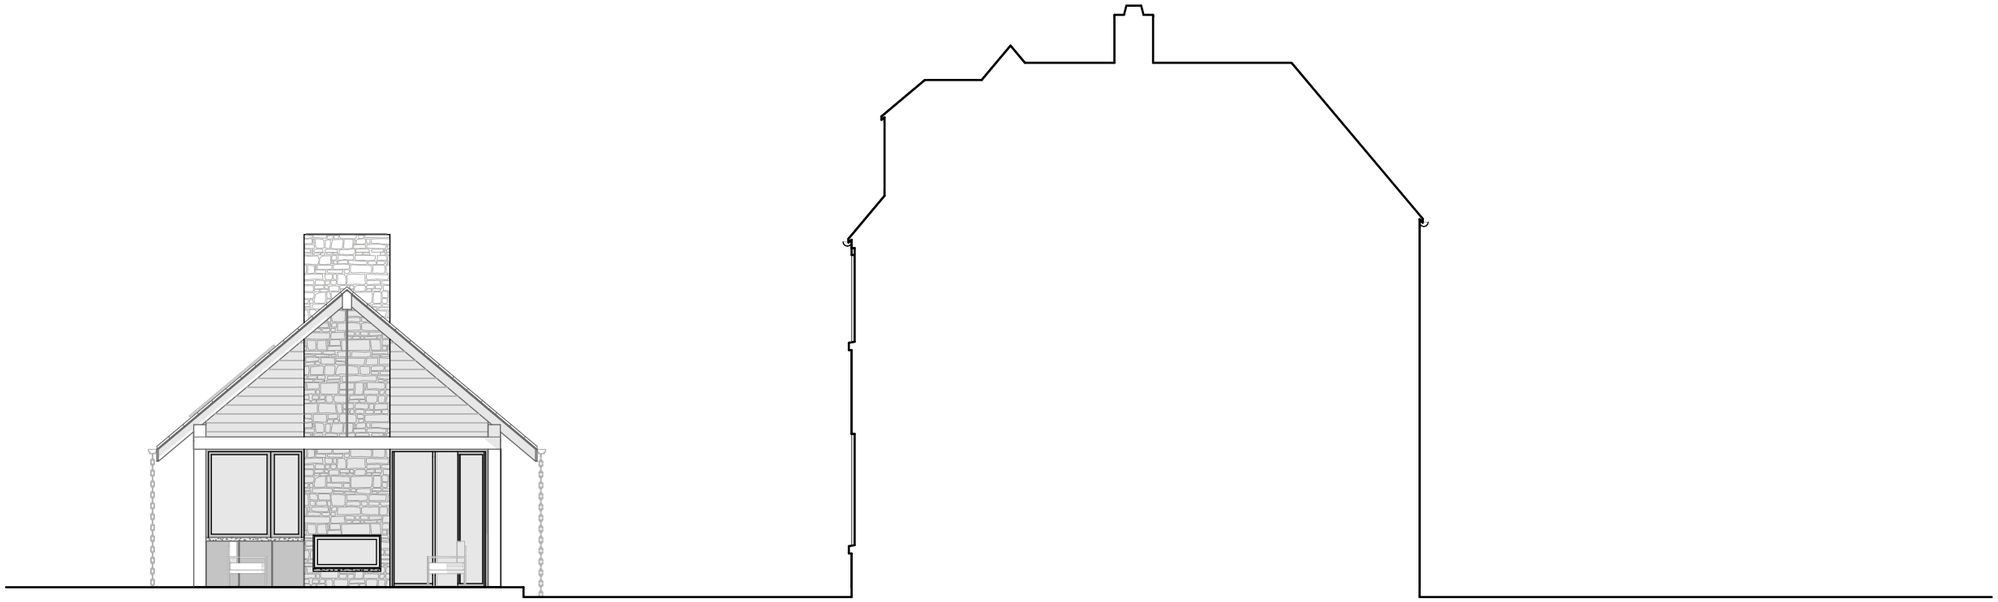

01 East Elevation
1:100

0 2 4m

## Revision Notes

CDM Regulations 2015
Significant and non-obvious risks deemed 'difficult to manage' are identified on this drawing. Refer also to the risk register.

DRAWING NOTES

NOTE 1: This document is the copyright of Charlie Luxton Design
NOTE 2: This document must not be altered, reproduced or distributed without prior written consent
NOTE 3: This document must not be altered. Charlie Luxton Design accepts no responsibility for any discrepancies resulting from alterations made by others.
NOTE 4: Any discrepancies must be reported to Charlie Luxton Design.
NOTE 5: Do not scale from this document. Used figured dimensions only.
NOTE 6: All dimensions must be checked on site prior to commencement of related works
NOTE 7: This document must be read in conjunction with all supporting documents by Charle Luxton Design / other project consultants.
NOTE 8: All elements designed by project consultants (i.e. structures, civils etc.) are indicative. Check source information and revision numbers prior to commencing work on packages
NOTE 9: Charlie Luxton Design accepts no responsibility for the accuracy of background information produced by third parties.
NOTE 10: The document status
'For Constructon' alone permits commencement of construction. Drawings issued for 'Information' or 'Preliminary' are for reference purposes only.
NOTE 11: Door and windows manufacturer to produce shop drawings for comment before manufacture. Glass specification is the responsbility of the manufacturer
NOTE 12: All proposals are subject to statutory approvals.

Charlie Luxton Design
Black Barn Studios
Swerford Road
Hook Norton
OX15 5JR

info@charlieluxton.com
01608 730086

310_Lady's Walk House

Lady's Walk House
Great Somerford
SN15 5EH

Drawing Title
East Elevation

Project Stage
Planning

Scale
1:100 @ A3

Sheet No. 310_0009
Rev.

Date
04/07/2023

Charlie Luxton Design