

ELEVATION 07 - scale 1:100

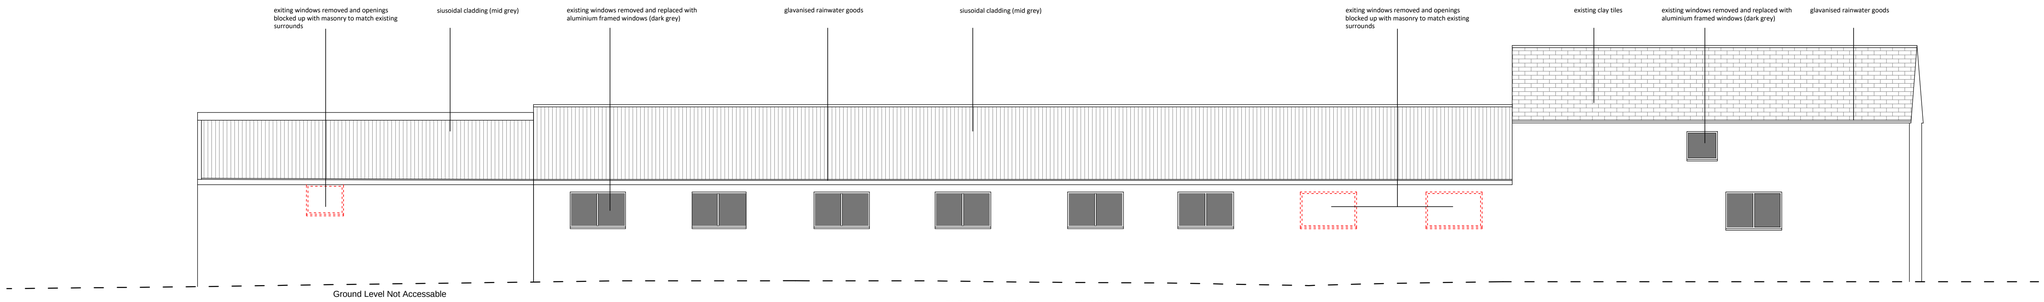

ELEVATION 08 - scale 1:100

ELEVATION 03 - scale 1:100

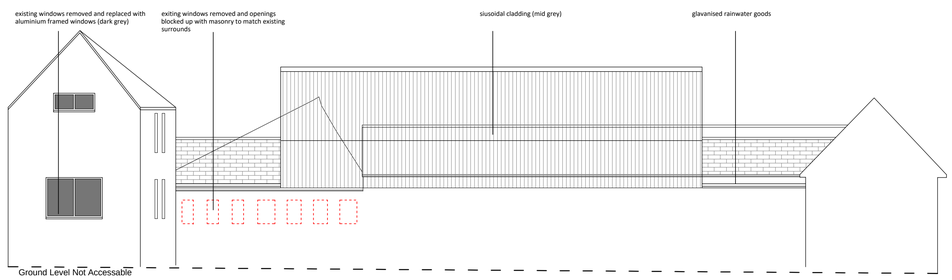

ELEVATION 09 - scale 1:100

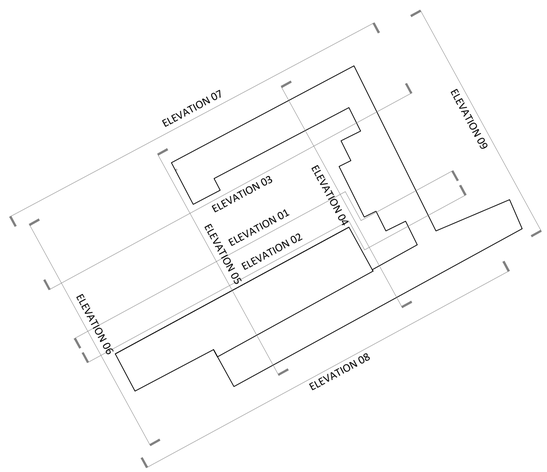

1:100 0 0.5 1.0 1.5 2.0 2.5

ISSUED FOR PLANNING

CLIENT	INOVA Construction Ltd
PROJECT	LA Works, Alfred Street
DRWG TITLE	Proposed Elevations
DRWG NO	A17 23 09 P06
DRAWN	NB
SCALE	1:100 @ A1
DATE	08.06.23
CHK'D	NB

atelier 17 ltd
17 Atelier 17 Ltd, 28 Southleigh, Bradford On Avon, BA15 2EQ
E mail@atelier17.co.uk W www.atelier17.co.uk T (01225) 862900 F (01225) 862900

This drawing is copyright. Only figured dimensions to be used.
Contractors to check all dimensions before proceeding
DO NOT SCALE

Proposed Drawings - LA Works, Alfred Street