Ordnance Survey (c) Crown Copyright 2023. All rights reserved. Licence number 100022432

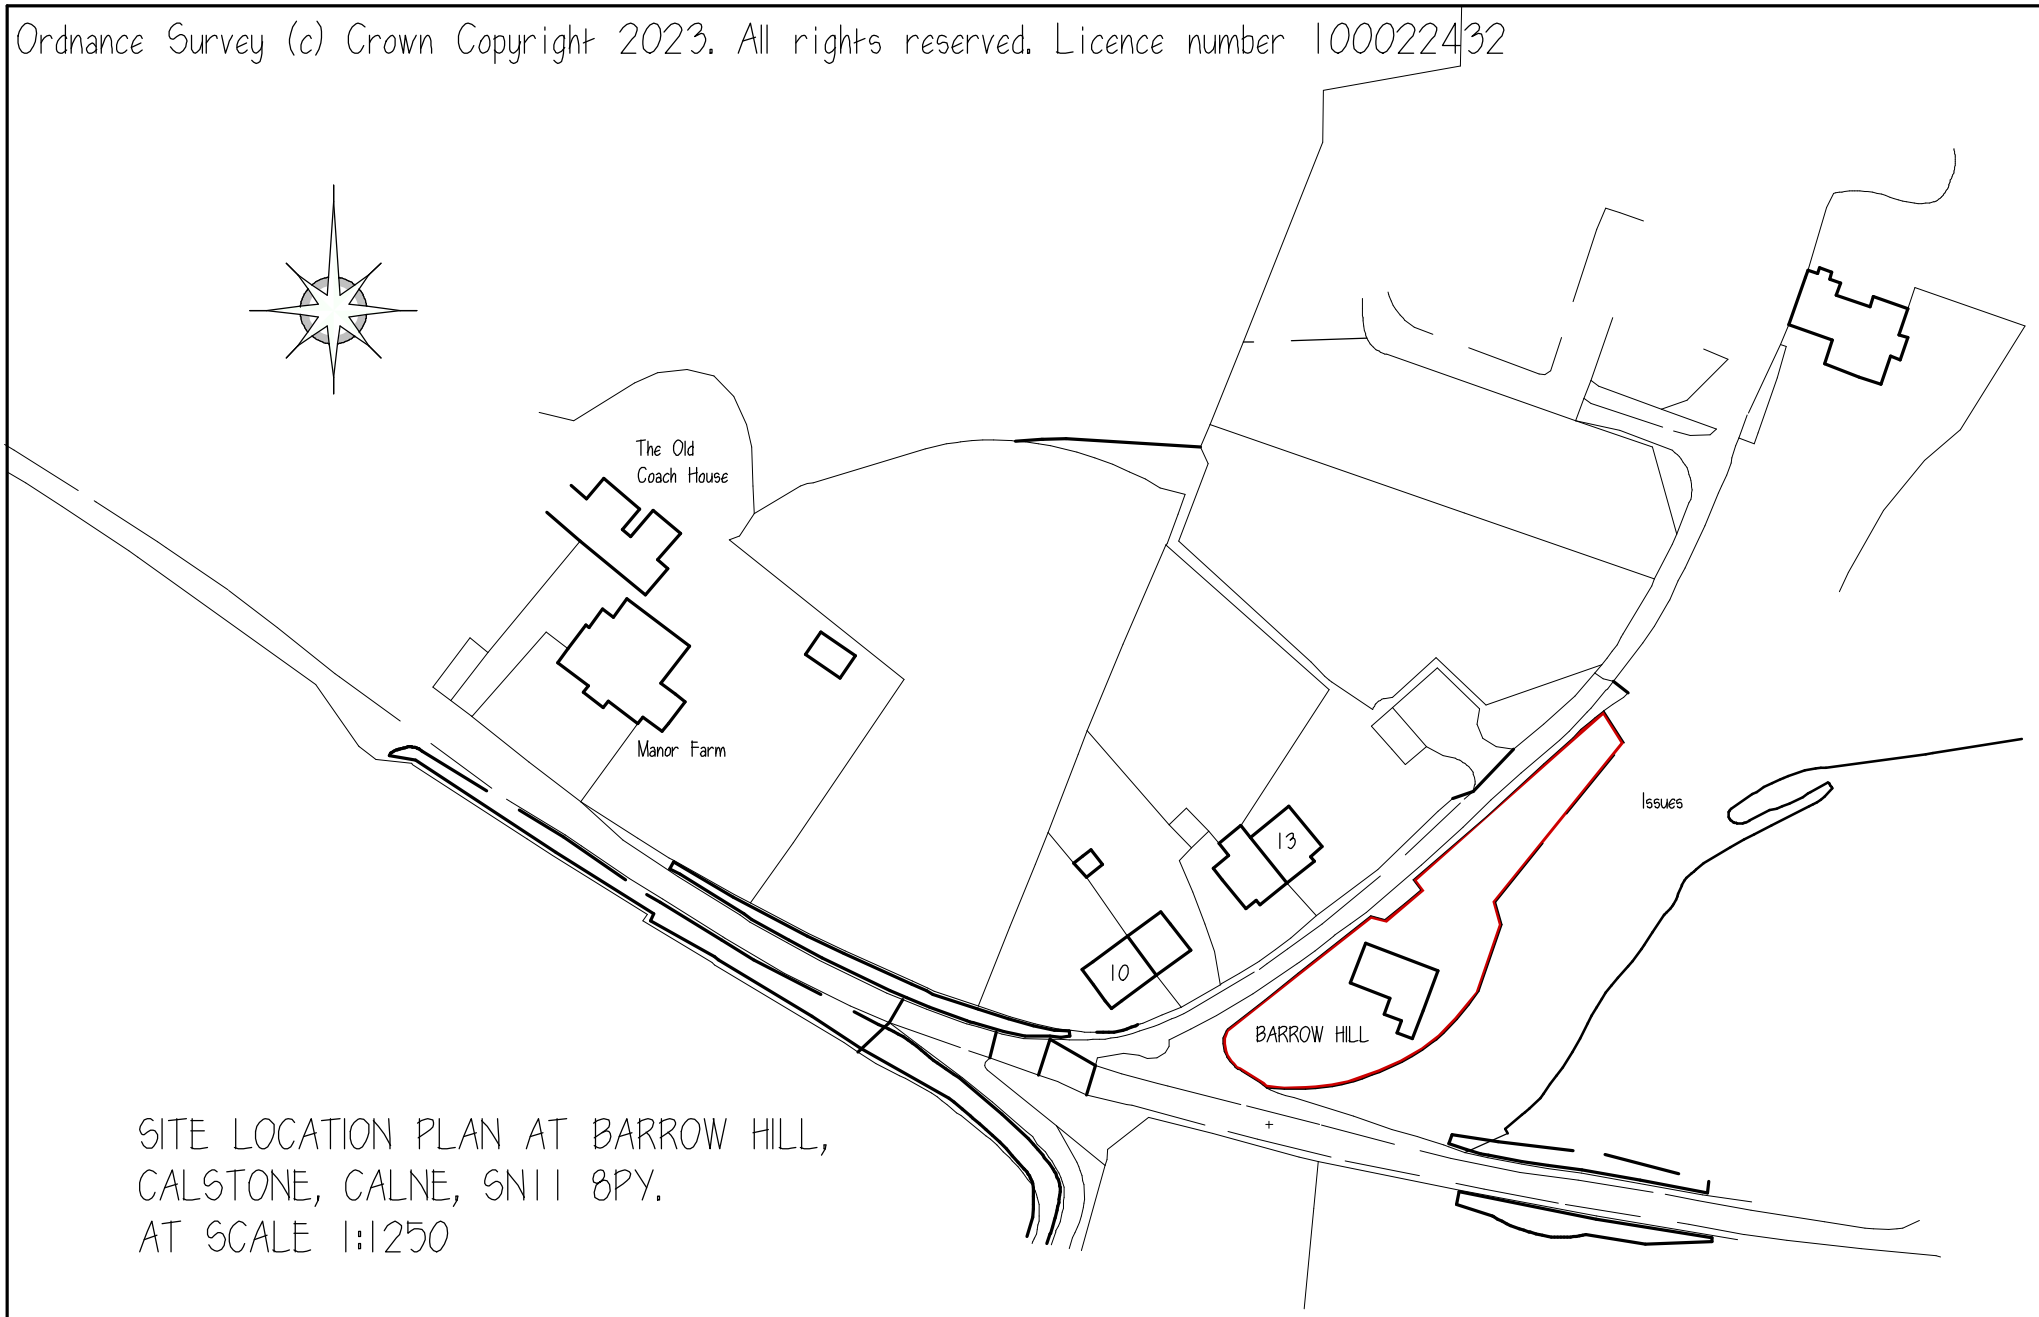

SITE LOCATION PLAN AT BARROW HILL,
CALSTONE, CALNE, SN11 8PY.
AT SCALE 1:1250

cabe
chartered association
of building engineers

SCALE BAR 1:1250

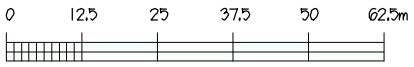

PAPER SIZE : A4