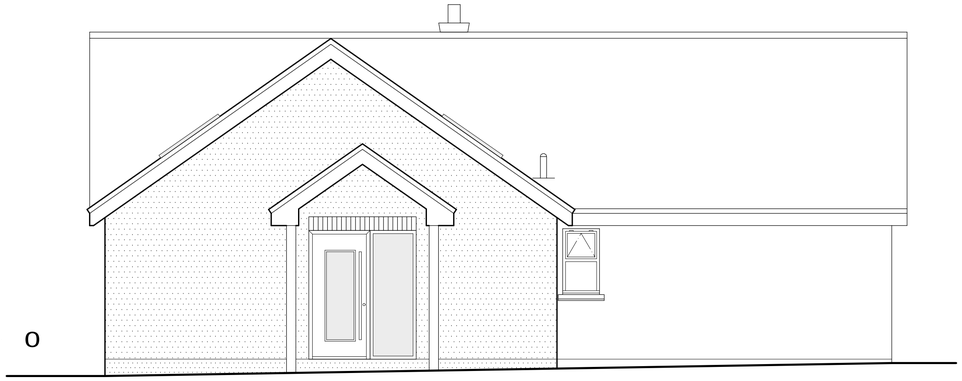

PROPOSED FRONT ELEVATION

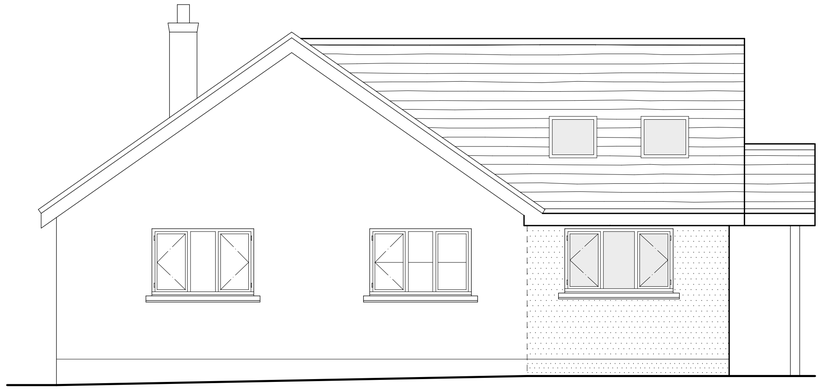

PROPOSED SIDE ELEVATION

NOTES

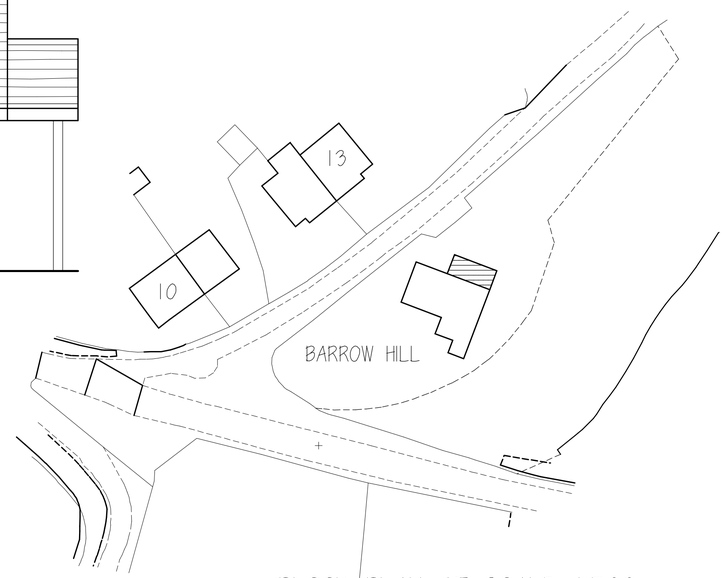

BLOCK PLAN AT SCALE 1:500

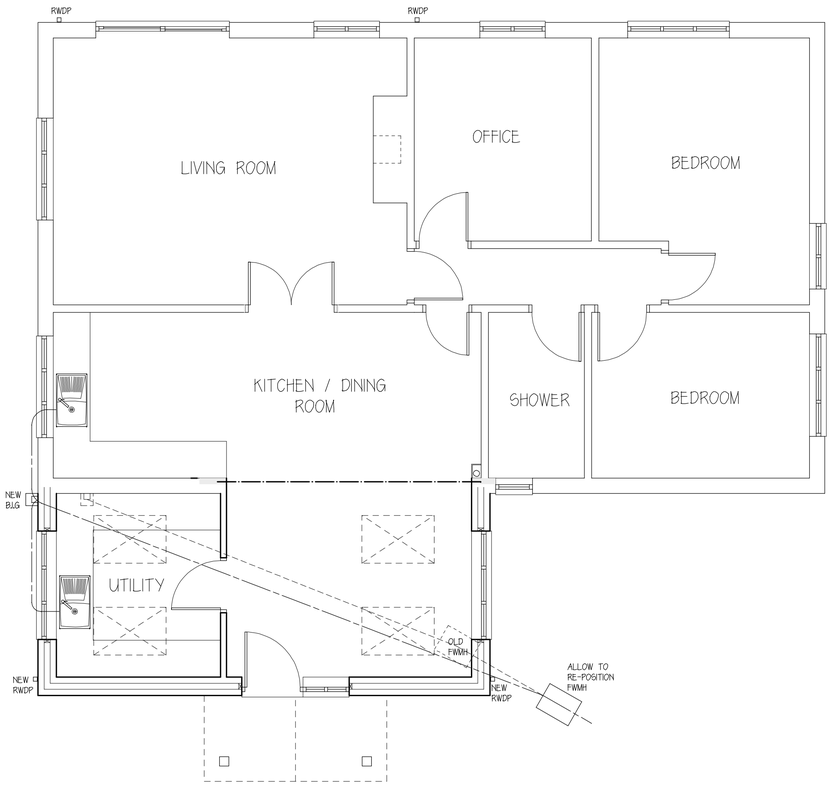

PROPOSED GROUND FLOOR LAYOUT

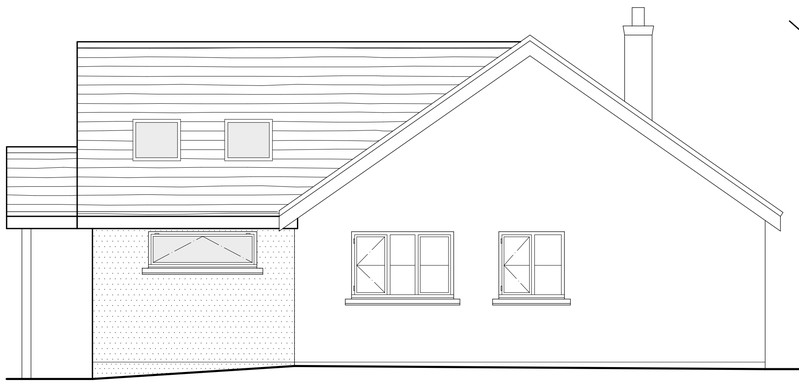

PROPOSED SIDE ELEVATION



PROPOSED REAR ELEVATION (NO CHANGE)

SCALE BAR 1:20

0 1 2 3 4 5m

SCALE BAR 1:50

0 2 4 6 8 10m

SCALE BAR 1:100

0 10 20 30 40 50m

SCALE BAR 1:500

Rev.	Date	Description	By	Chk	App

Client/Project
RICHARD

Drawing Title
PROPOSAL AT BARROW HILL
CALSTONE, CALNE
SN11 8PY

Designed	Drawn	Date	Scale
SK	KK	21 JUN 23	1:50, 1:100
CAD Reference			Size A1

Stephen Kingshott MCABE
Katie Kingshott ACABE

Stephen Kingshott Building Consultancy Ltd
54 Springdale Ave
Broadstone, Poole
Dorset BH18 9EX
Tel. 07973538931

DRAWING NUMBER 0111/23 B
REVISION

cabe chartered association of building engineers