0 100

TACTILE CROSSING REQUIREMENTS

STANDARD TACTILE:
Flags 400 x 400 x x 50 conforming to BS EN 1339:2003, installed to BS EN 7533-4:2006.

COLOUR:
RED - Controlled Crossings i.e. Zebra, Puffins, Toucans, or traffic signal junctions with pedestrian phases.

BUFF -Uncontrolled Crossings. i.e Side road crossings, kerb to kerb flat top humps. Traffic signal junctions without controlled pedestrian facilities

Note: In conservation area of streets of historic importance grey /natural colour tactiles may be used subject to agreement with Wiltshire Council

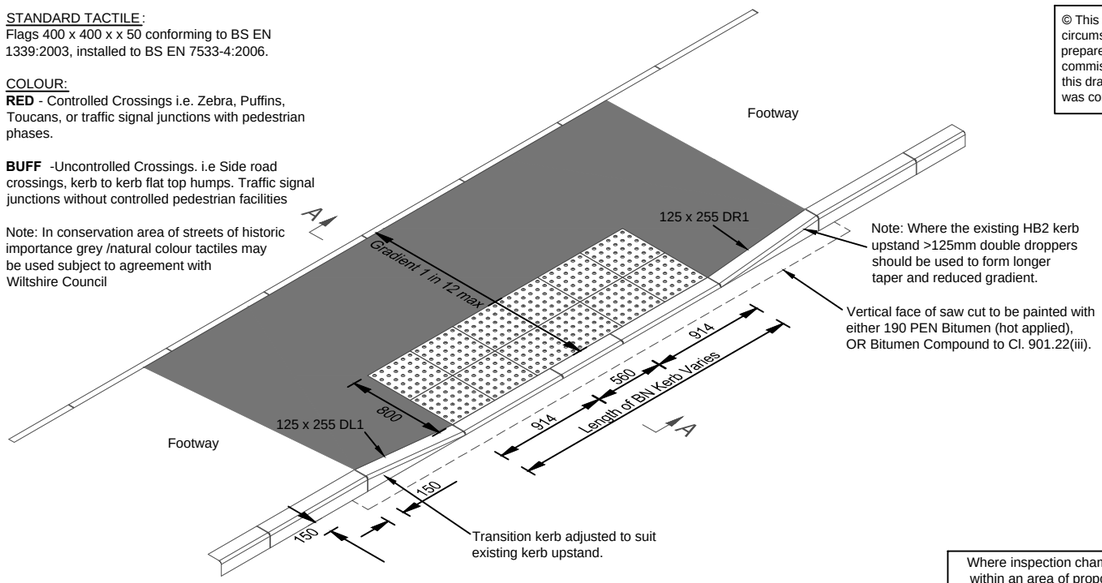

© This drawing is Copyright. It should not be relied on or used in circumstances other than those for which it was originally prepared and for which Wiltshire Council was originally commissioned. Wiltshire Council accepts no responsibility for this drawing to any party other than the person(s) by whom it was commissioned.

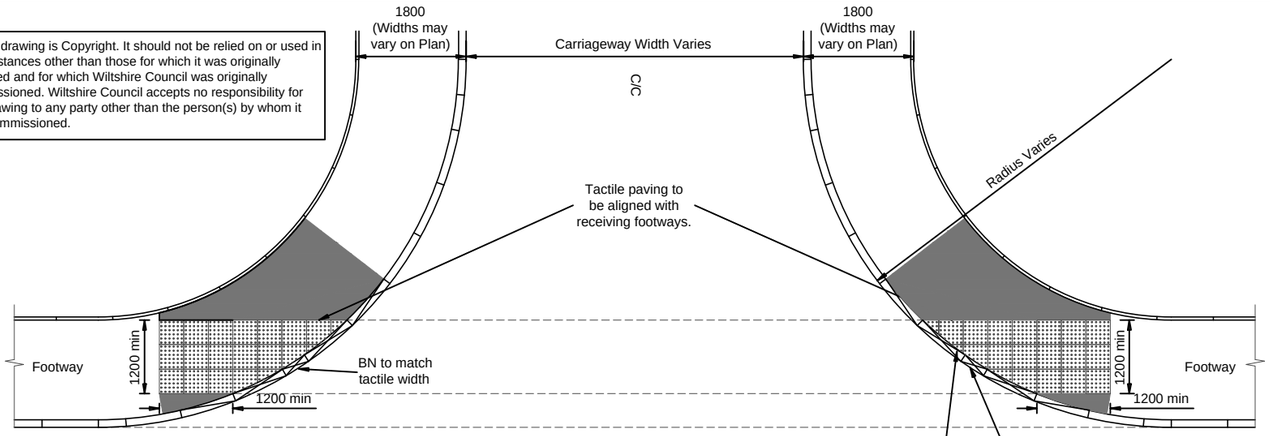

CROSSING PLAN DETAIL - FOOTWAY-FOOTWAY (Scale 1:100)

Where inspection chamber covers are located within an area of proposed tactile paving, the designer is to liaise with the statutory undertaker to agree that the cover is to be recessed to accept in-laid tactile paving. If the statutory undertaker does not agree, then Option 3 is to be used.

Small cuts are to be avoided where possible, and in-filled with mortar.

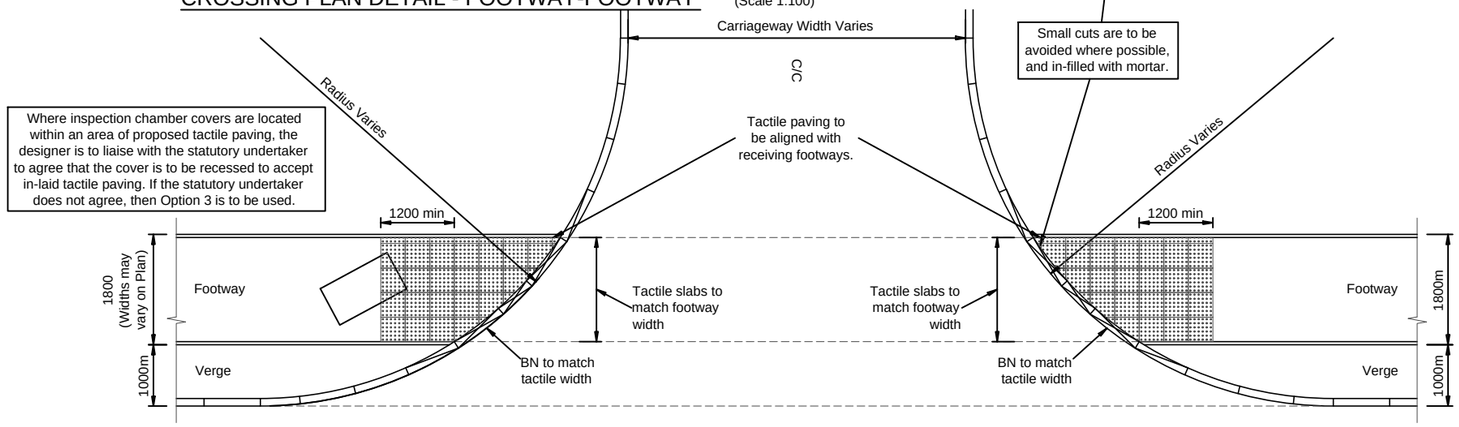

CROSSING PLAN DETAIL- WITH VERGE MARGIN (Scale 1:100)

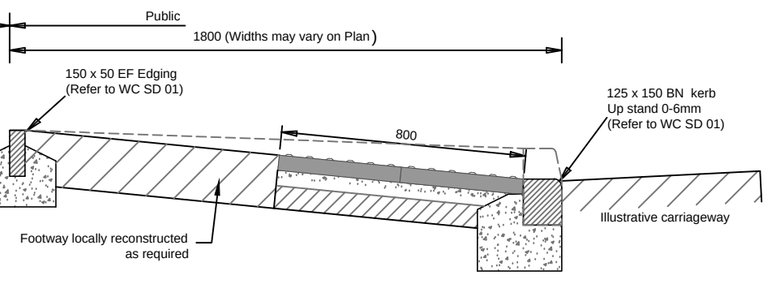

SECTION A-A DETAIL (Scale 1:20)

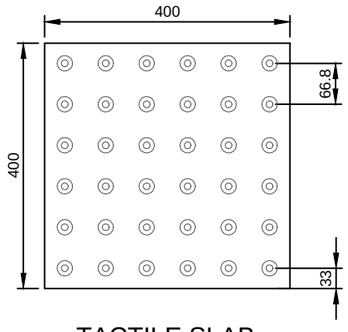

TACTILE SLAB PLAN (1:10)

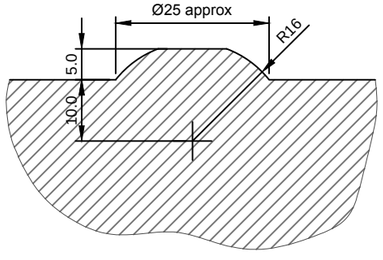

TACTILE SLAB DOME SECTION (1:10)

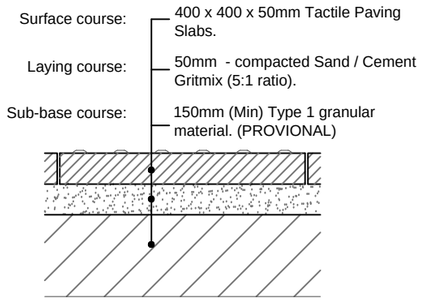

LAYING METHOD OPTION 1 (TYPICAL) (1:10)

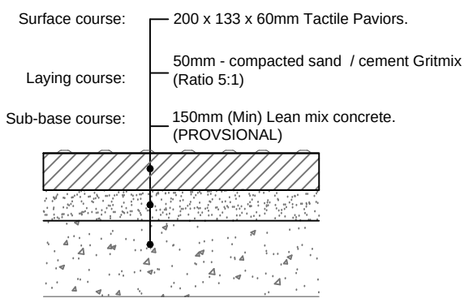

LAYING METHOD OPTION 2 (VEHICLE OVER-RUN SITES) (1:10)

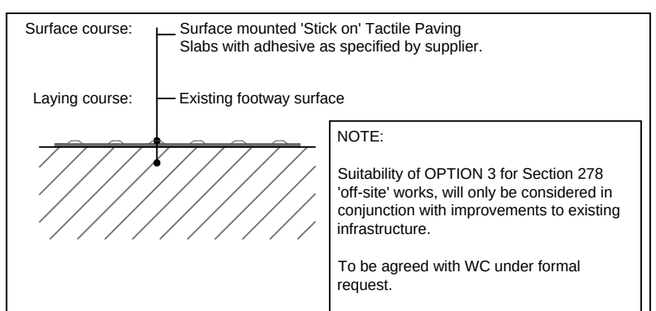

LAYING METHOD - OPTION 3 (1:10)

Rev	Revision details	Chkd	Appd	Date

Drawn: MJR
Checked: DMT
Approved: GTR
Date: 19/09/16

DRAWING STATUS
ISSUE

File Ref: L:/trafficengineeringteam/standarddrawings

Client: Wiltshire Council — Where everybody matters

Wiltshire Council
Highways & Transport
County Hall,
Bythesea Road
Trowbridge
Wiltshire
BA14 8JN

Consultant: ATKINS

Atkins Highways & Transportation
3rd Floor
County Gate
County Way
Trowbridge
Wiltshire
BA14 7FJ

Project Name:
WILTSHIRE COUNCIL - HIGHWAYS & TRANSPORT
STANDARD HIGHWAY CONSTRUCTION DETAILS

APPROVED
CONTRACTOR TO ENSURE LATEST DETAILS ARE USED

Drawing Title:
SERIES 1100 - KERBS, CHANNELS & PAVED AREAS
TACTILE PAVING OPTIONS & INSTALLATION DETAIL

Original Sheet Size : A3
Scale : 1:10, 1:20 & 1:100
Dimensions : mm

Drawing No.
WC -HCD-1100-D003

Rev:
0