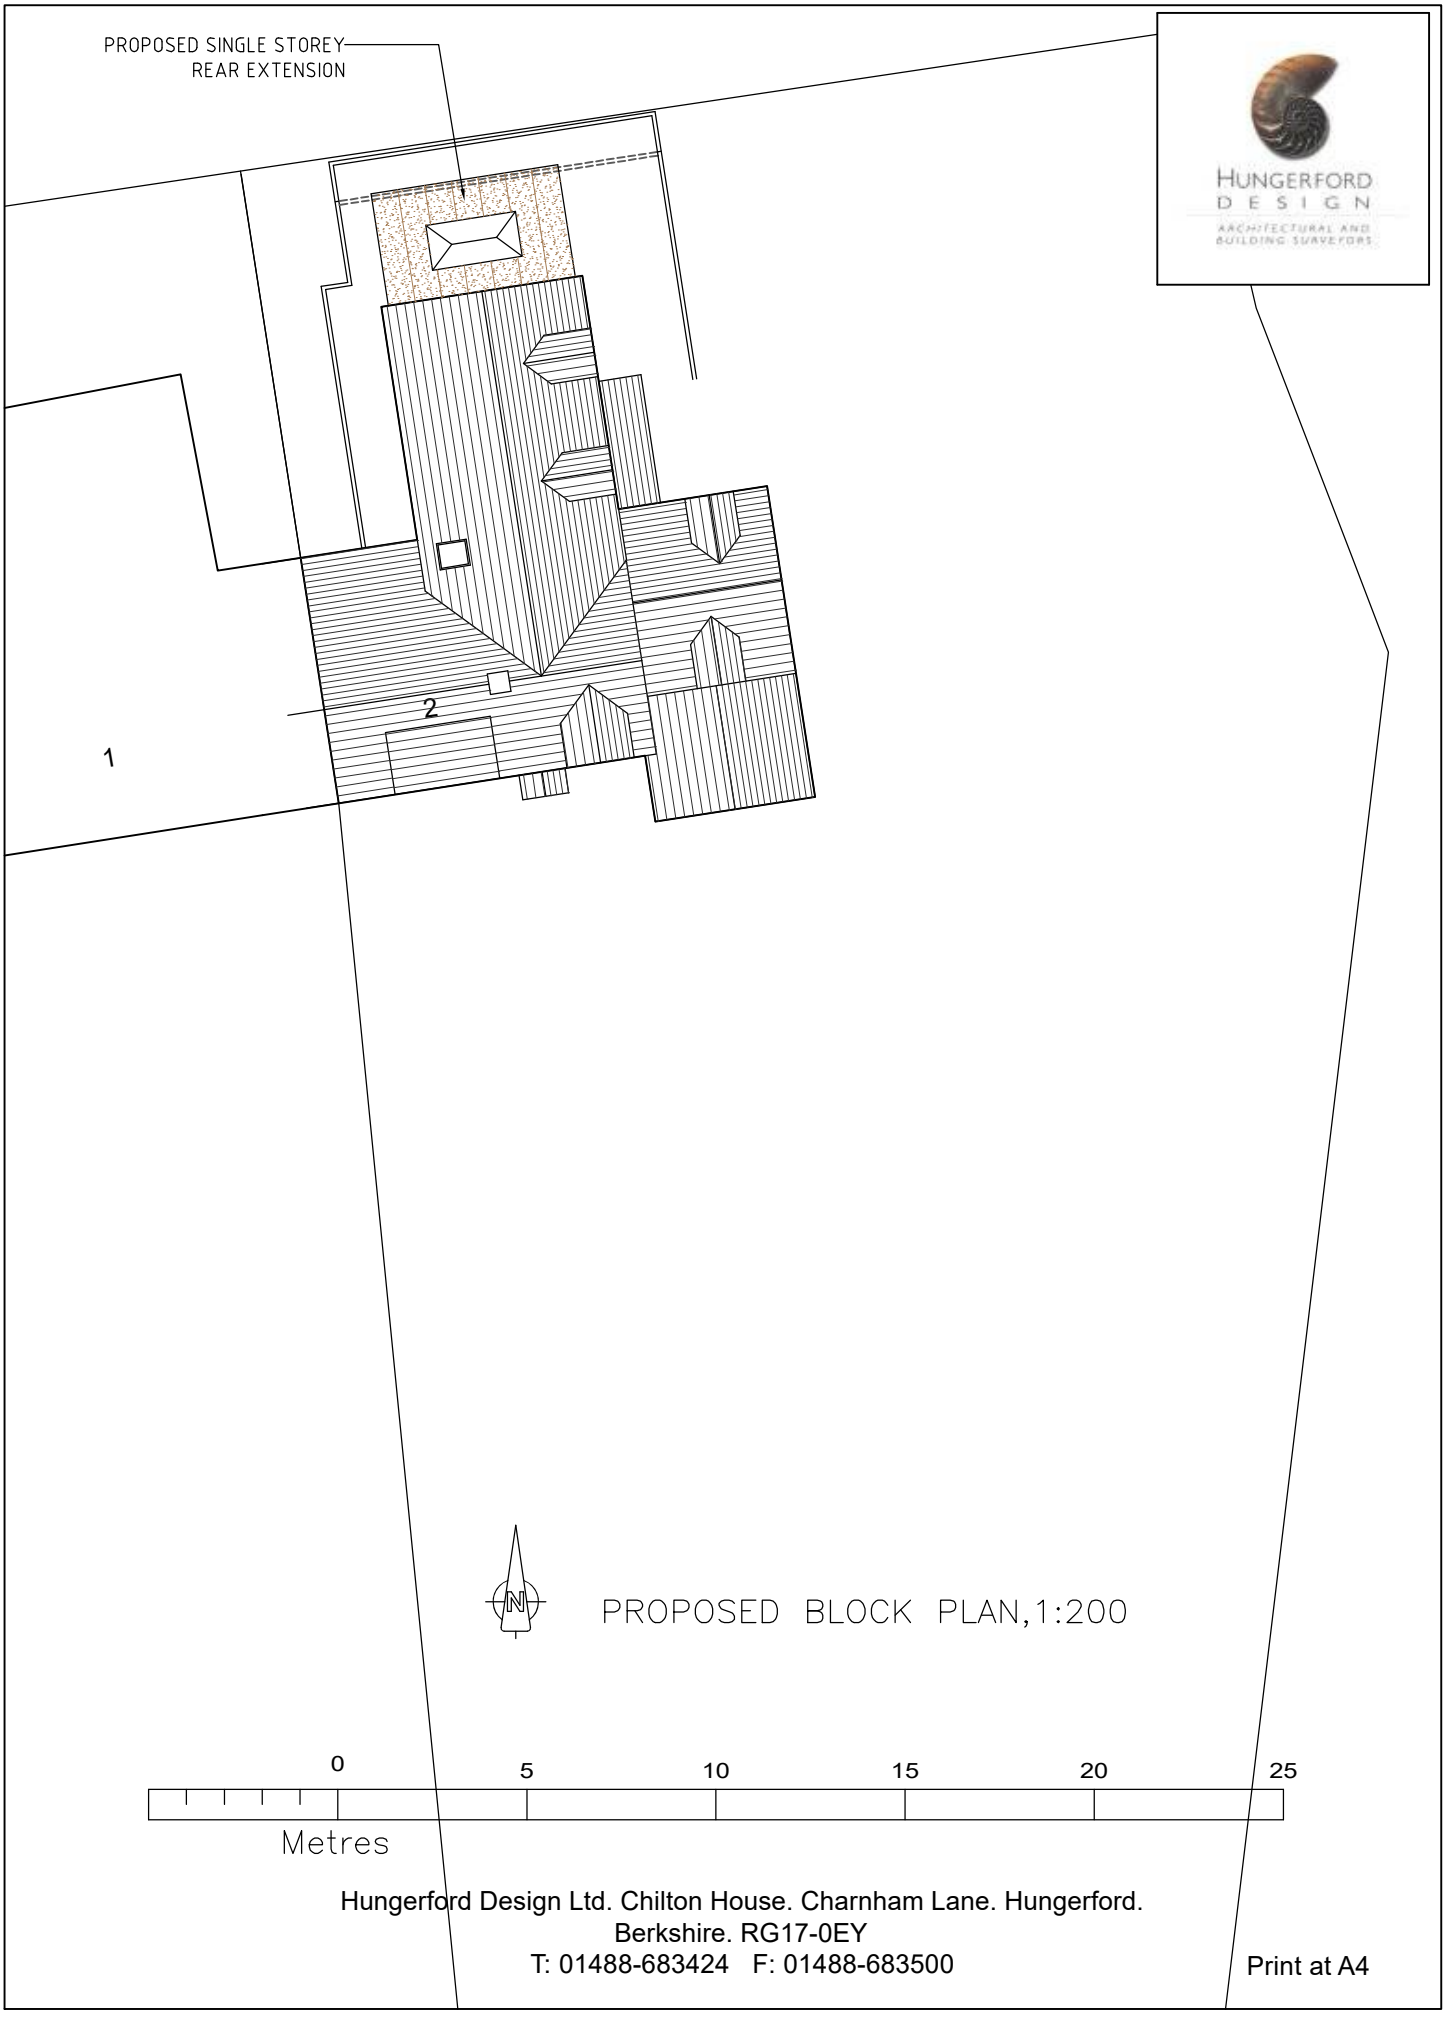

HUNGERFORD DESIGN
ARCHITECTURAL AND BUILDING SURVEYORS

PROPOSED BLOCK PLAN,1:200

Hungerford Design Ltd. Chilton House. Charnham Lane. Hungerford.
Berkshire. RG17-0EY
T: 01488-683424 F: 01488-683500

Print at A4