PROPOSED ELEVATIONS . SCALE 1:100 . DECEMBER 2022 . DRAWING No 04

0 1 2 3 4 5m

Original paper size A1

Rev A - 12 Jan 2023 - updated

Rev B - 05 July 2023 - updated

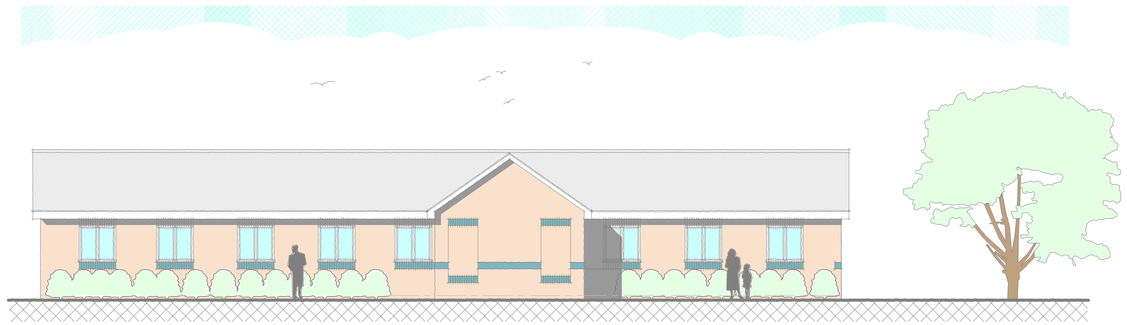

East Elevation

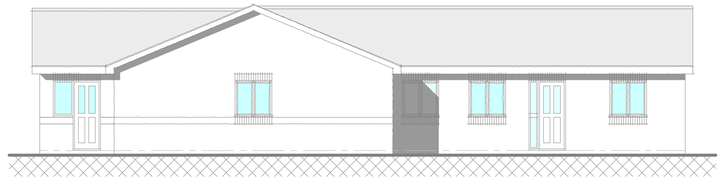

North Elevation

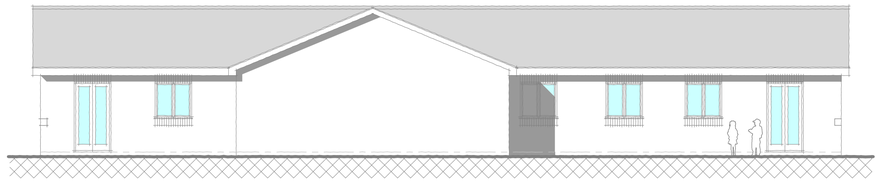

West Elevation

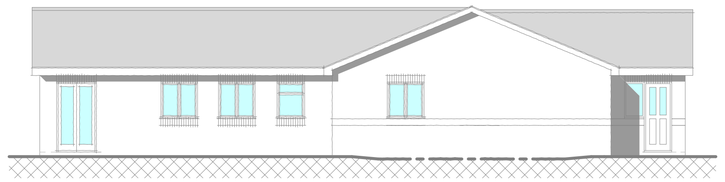

South Elevation

S J Egford BSc (Hons) BArch - A R C H I T E C T U R A L S E R V I C E S - Meadowside Barn - Slab Lane - Woodfalls - Salisbury - SP5 2NE - 01725 514718 - 07739090070

MR R WILSON . ASHDOWN CENTRE . DRUMMER LANE . TIDWORTH . SP9 7NR