


PROPOSED
WEST ELEVATION

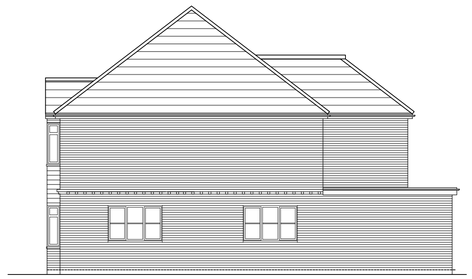


PROPOSED
SOUTH ELEVATION




PROPOSED
EAST ELEVATION




PROPOSED
NORTH ELEVATION

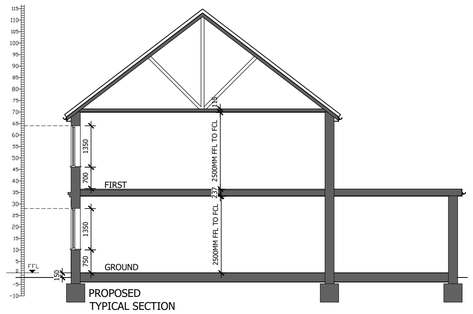


PROPOSED
TYPICAL SECTION

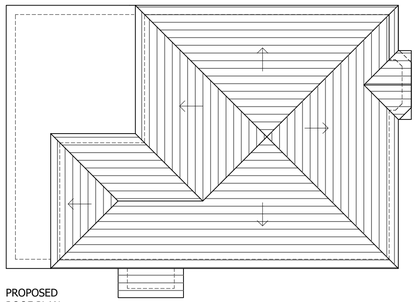


PROPOSED
ROOF PLAN

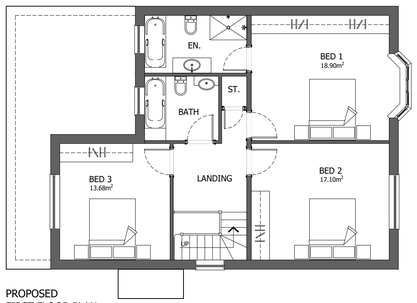


PROPOSED
FIRST FLOOR PLAN

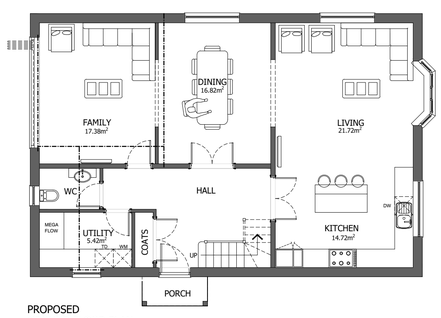


PROPOSED
GROUND FLOOR PLAN

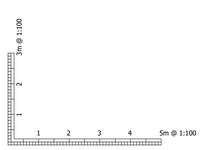

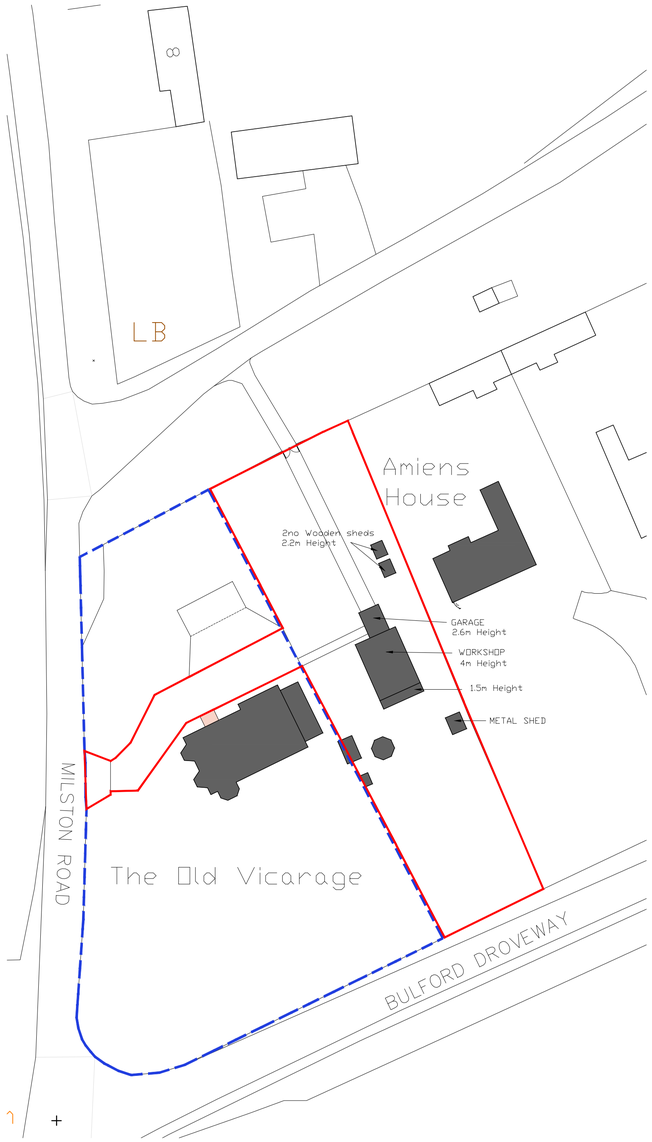

EXISTING SITE LAYOUT
SCALE 1:500

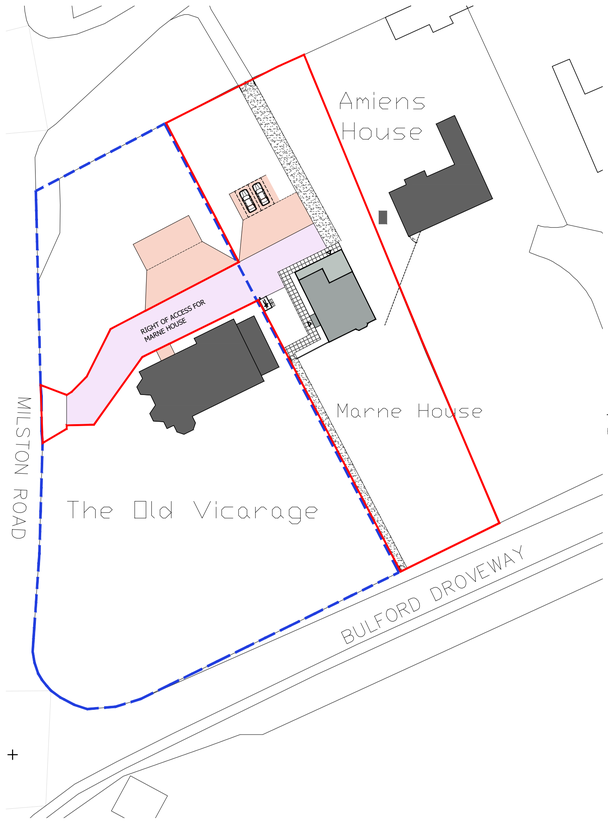

BLOCK PLAN SCALE 1:500


5 0 5 10 20 40 Metres

Reproduction in whole or in part is prohibited without the prior permission of Ordnance Survey.

NORTH

NOTES AND KEY

- SITE BOUNDARY OUTLINE
- OWNERSHIP OUTLINE
- HATCH INDICATES EXISTING HOUSE
- HATCH INDICATES SINGLE STOREY
- HATCH INDICATES DOUBLE STOREY
- HATCH INDICATES RIGHT OF ACCESS FOR MARNE HOUSE

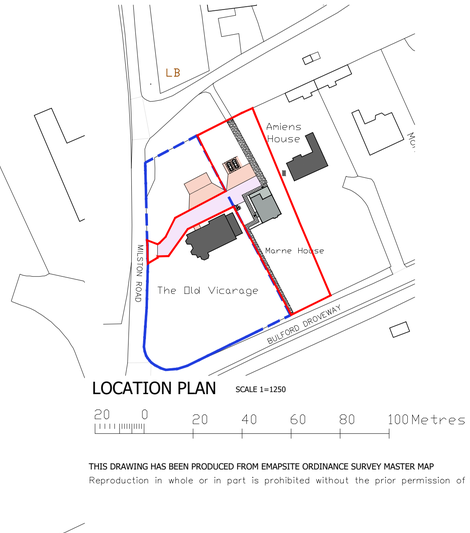

LOCATION PLAN SCALE 1=1250

20 0 20 40 60 80 100 Metres

THIS DRAWING HAS BEEN PRODUCED FROM EMAPSITE ORDINANCE SURVEY MASTER MAP
Reproduction in whole or in part is prohibited without the prior permission of Ordnance Survey.

HOUSE WOODLAND	FOOTPRINT AREA (M^2)	NET AREA (M^2)	NO OF BEDROOMS	NO OF PERSONS
GROUND	112.72	99.53	3	6
FIRST	86.66	74.91		
TOTAL	199.38	174.44		

Drawing No	Rev	DATE	Scale @ A1
PL-01	P5	09.06.23	1:100 1:500,1250

Project
NEW HOUSE AT THE OLD VICARAGE
MILSTON ROAD, BULFORD, SP4 94Y

Client MOHAMMAD MALIK

ARCHIGRACE
Architectural Design, Planning & Building Regulations
info@archigrace.co.uk, Ph. 07411 - 235060, 01753 - 709800
www.archigrace.co.uk, Registration no. 08642485

Registered LABC Partner with
SLOUGH BOROUGH COUNCIL

registered LABC Partner Authority Scheme

Project No	STATUS	OFFICE USE
695	PLANNING	MA - - -